Exhibit "B"

The Park At Adam's Creek

Phase II

Affected Wetlands and Waterway

N.T.S.

FS = FIELD SITE

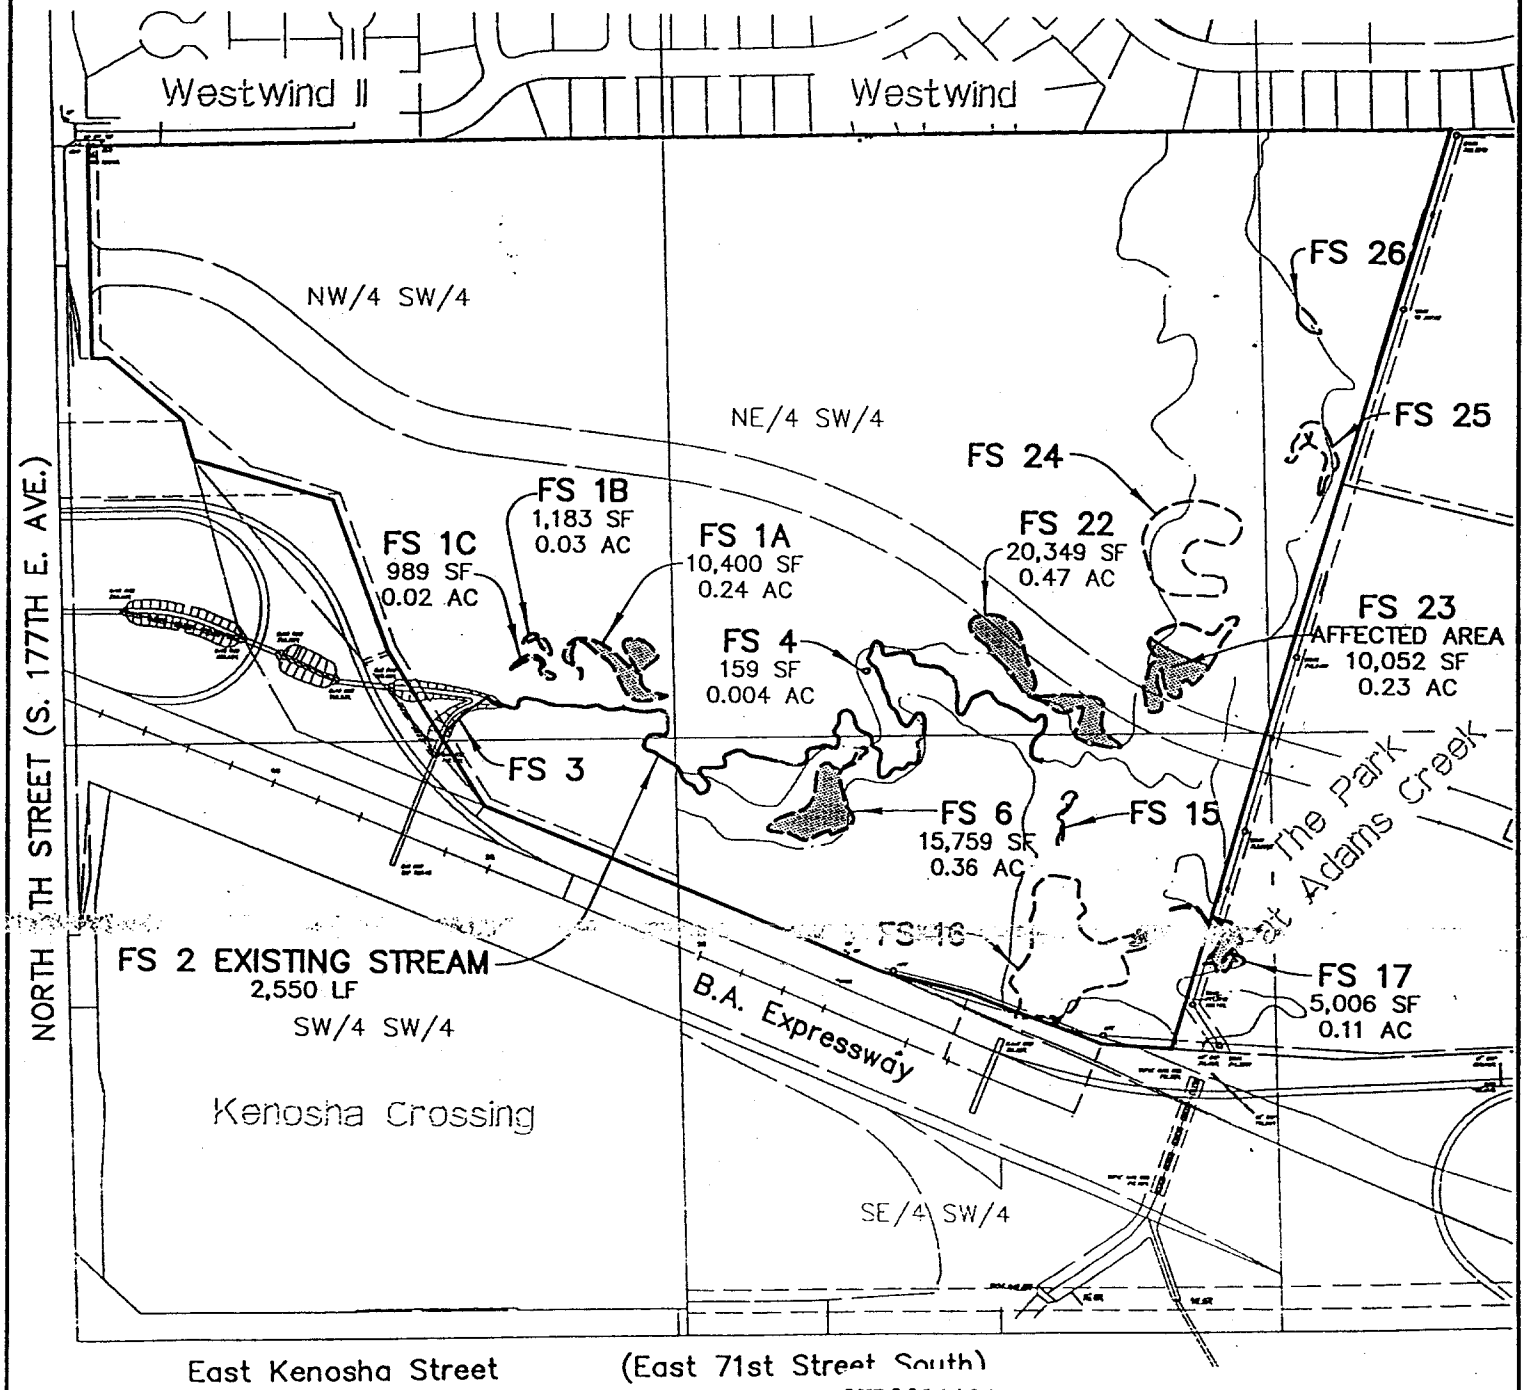

OKR2011424
KMO DEVELOPMENT GROUP
UNNAMED TRIBUTARY TO ADAMS CREEK/WETLAND
MULTI-PURPOSE DEVELOPMENT
ENCLOSURE 3 OF 5

20033EX-WET2 6/15/2001