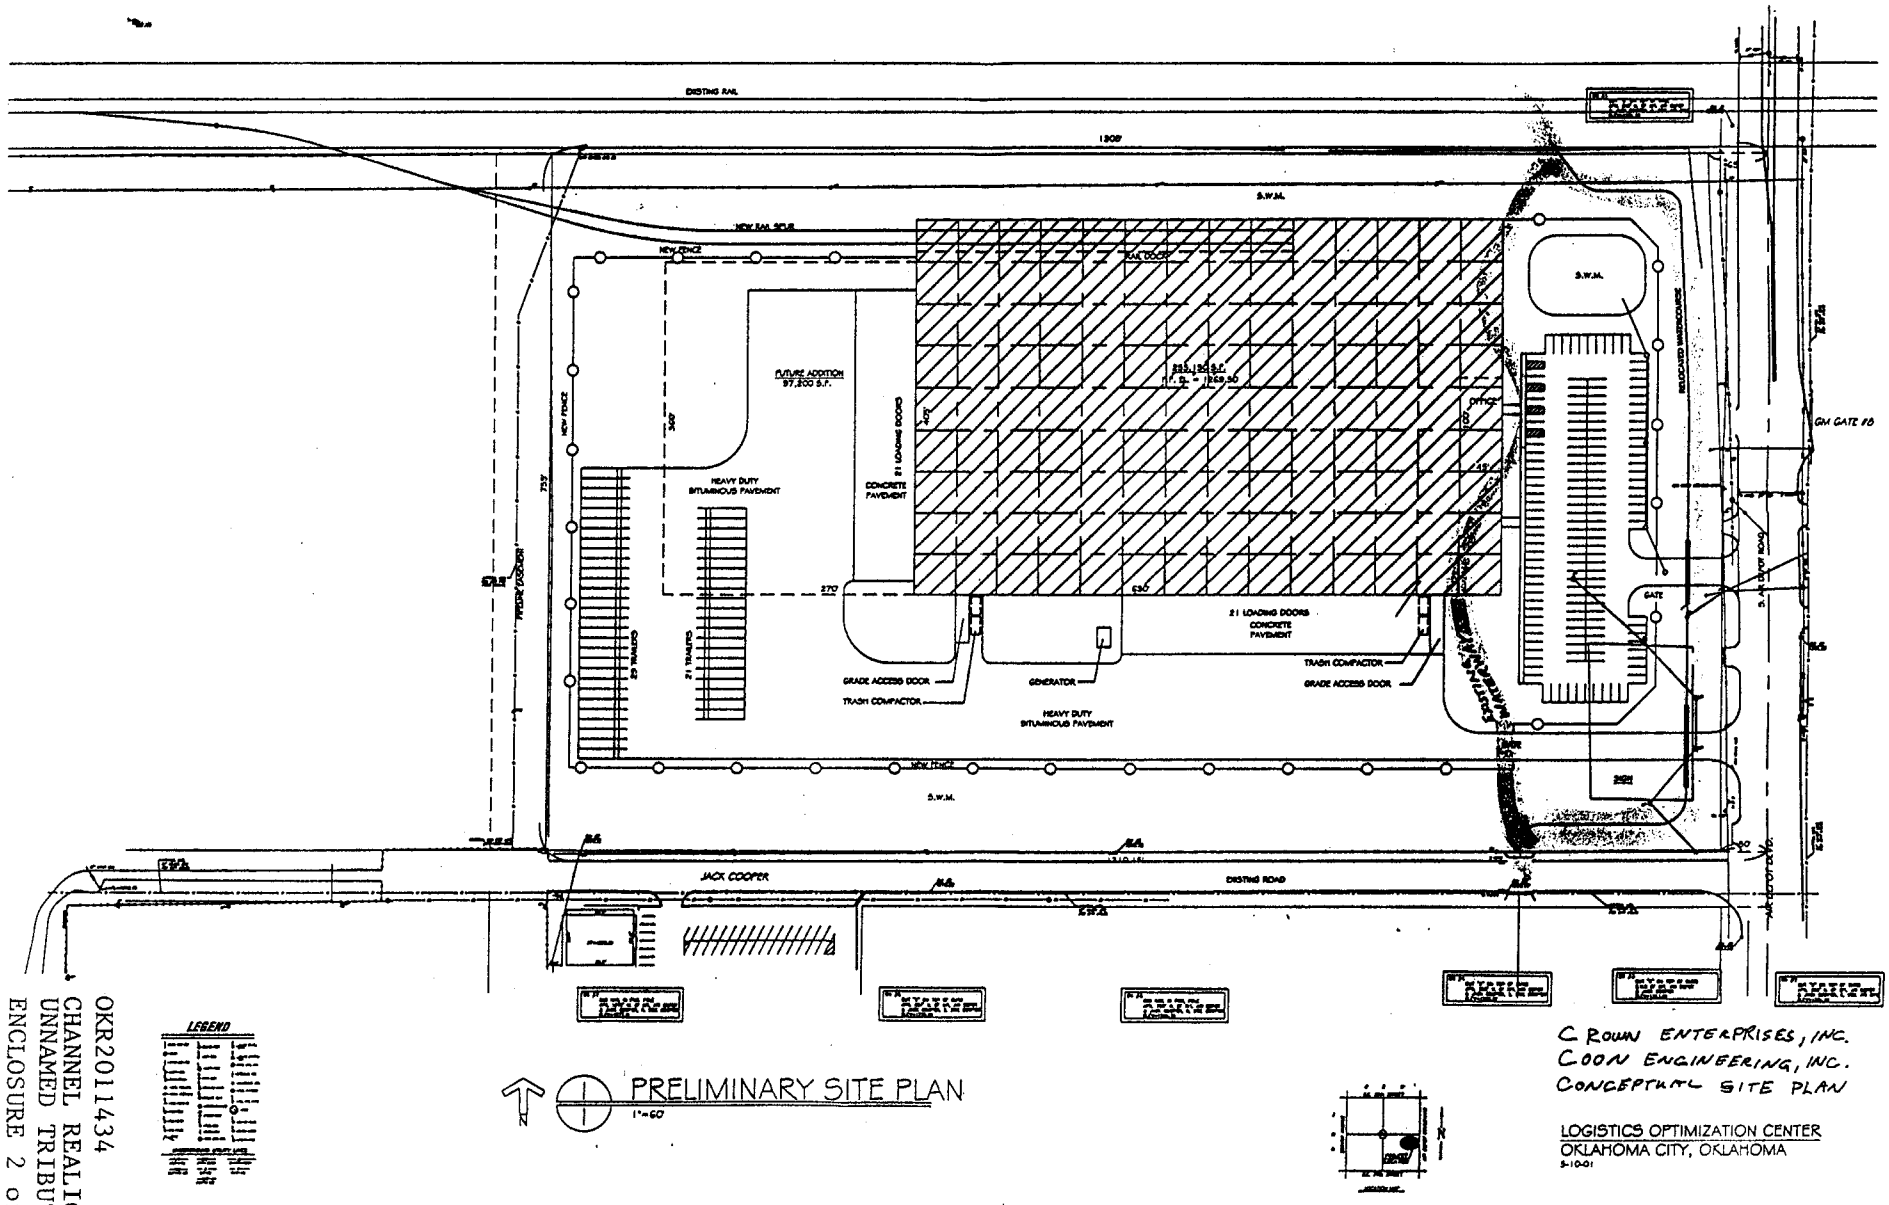

LEGEND

PRELIMINARY SITE PLAN

1"=60'

C ROWN ENTERPRISES, INC.
COON ENGINEERING, INC.
CONCEPTUAL SITE PLAN

LOGISTICS OPTIMIZATION CENTER
OKLAHOMA CITY, OKLAHOMA
5-10-01

OKR2011434
CHANNEL REALIGNMENT
UNNAMED TRIBUTARY
ENCLOSURE 2 of 3