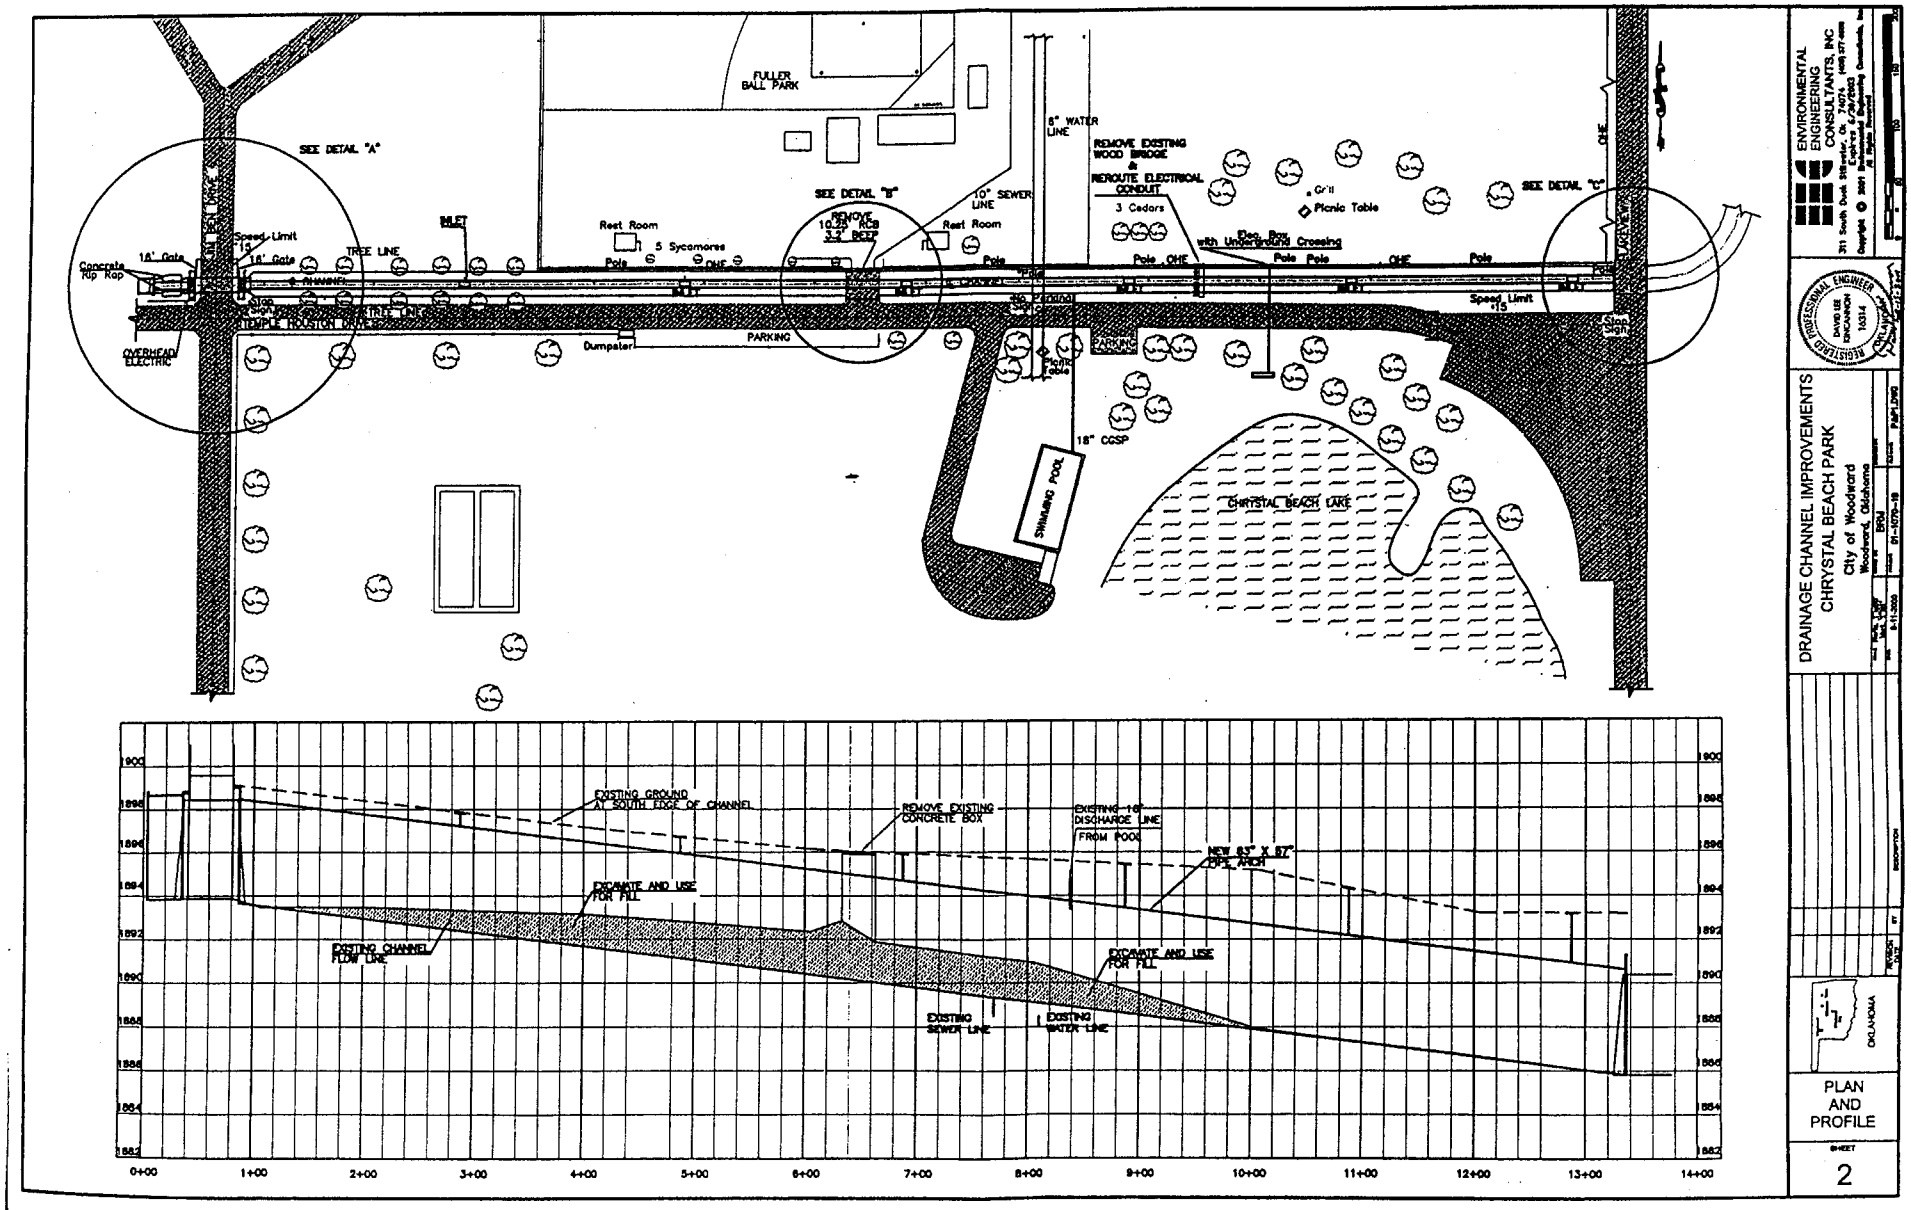

ENVIRONMENTAL ENGINEERING CONSULTANTS, INC

DRAINAGE CHANNEL IMPROVEMENTS
CHRYSTAL BEACH PARK
City of Woodward
Woodward, Oklahoma

PLAN AND PROFILE

SHEET 2

OKR2011517 11517-3

Plan and Profile View
Unnamed Stream in Crystal Beach Park
Woodward, Oklahoma