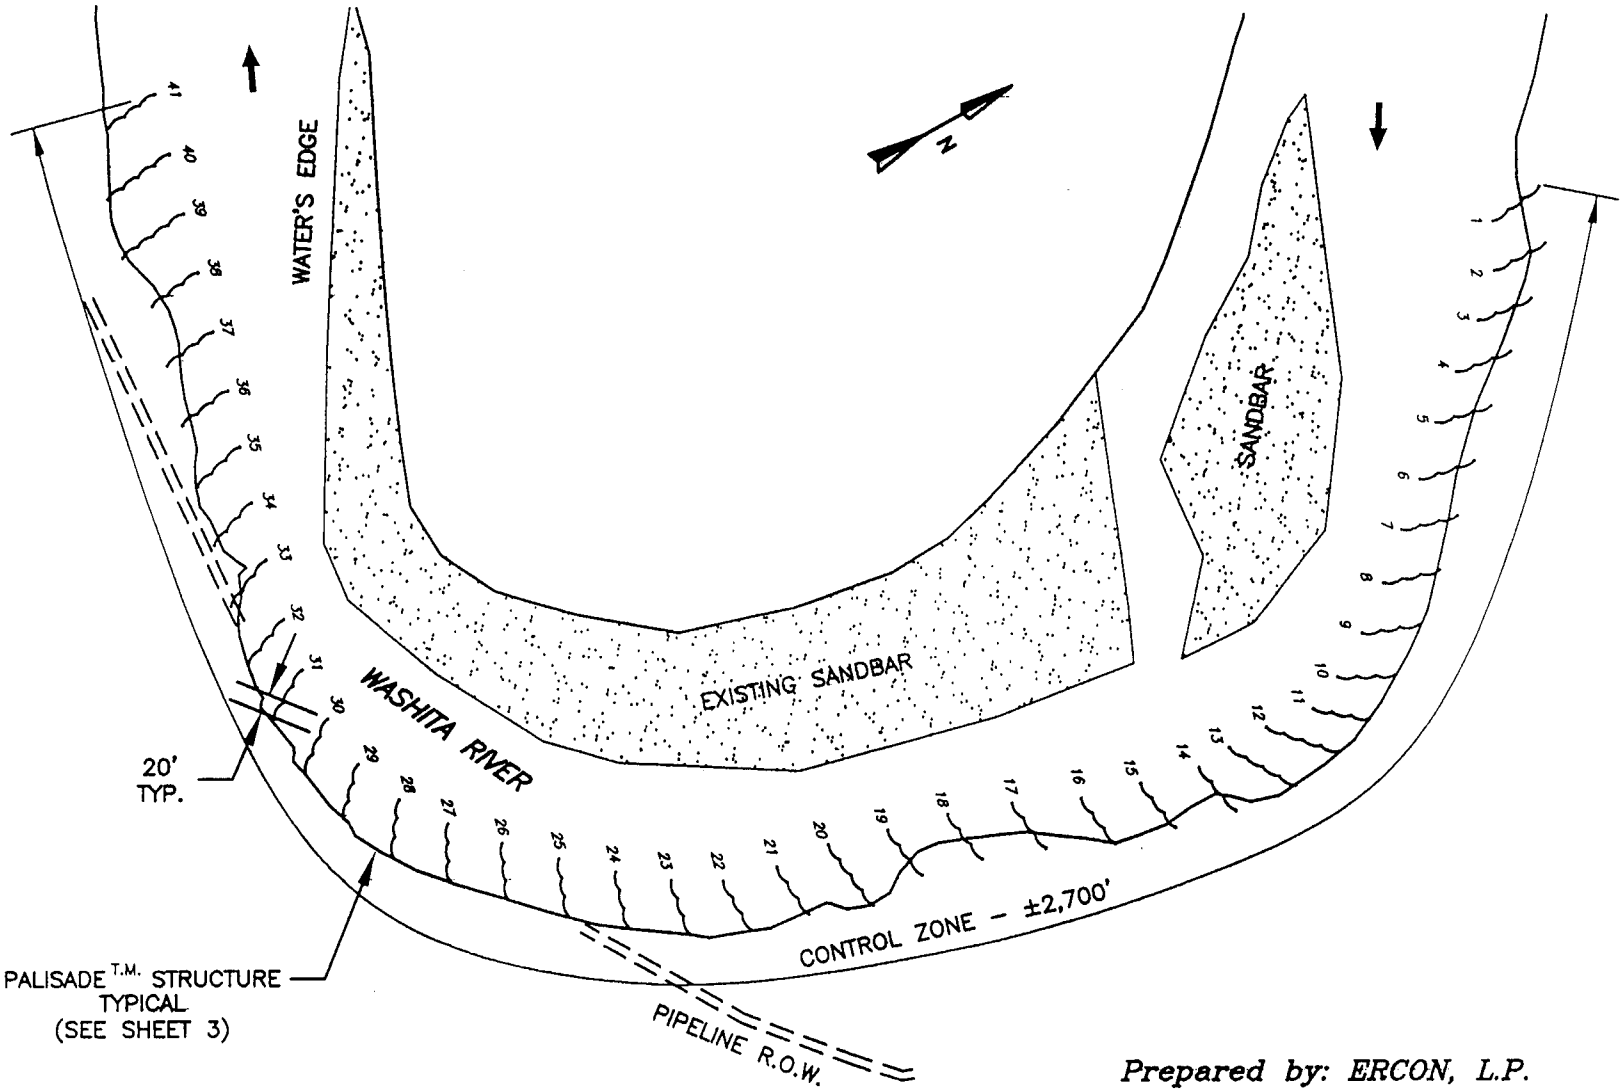

Prepared by: ERCON, L.P.

PLAN

200' 0 200'

REF. TO DWG. 4380

PROPOSED PALISADE T.M. RIVER TRAINING SYSTEM

OKR2011747
ERCON, L.P.
WASHITA RIVER
PALISADE RIVER TRAINING STRUCTURE SYSTEM
ENCLOSURE 2 OF 3

NOTICE

THIS DOCUMENT EMBODIES A CONFIDENTIAL PROPRIETARY DESIGN TO WHICH ERCON, L.P. RETAINS ALL PATENT AND OTHER RIGHTS INCLUDING THE EXCLUSIVE RIGHT OF CONSTRUCTION. THIS DOCUMENT IS SUBMITTED UNDER A CONFIDENTIAL RELATIONSHIP AND MAY NOT BE REPRODUCED OR DISCLOSED OR IN ANY MANNER MADE PUBLIC.