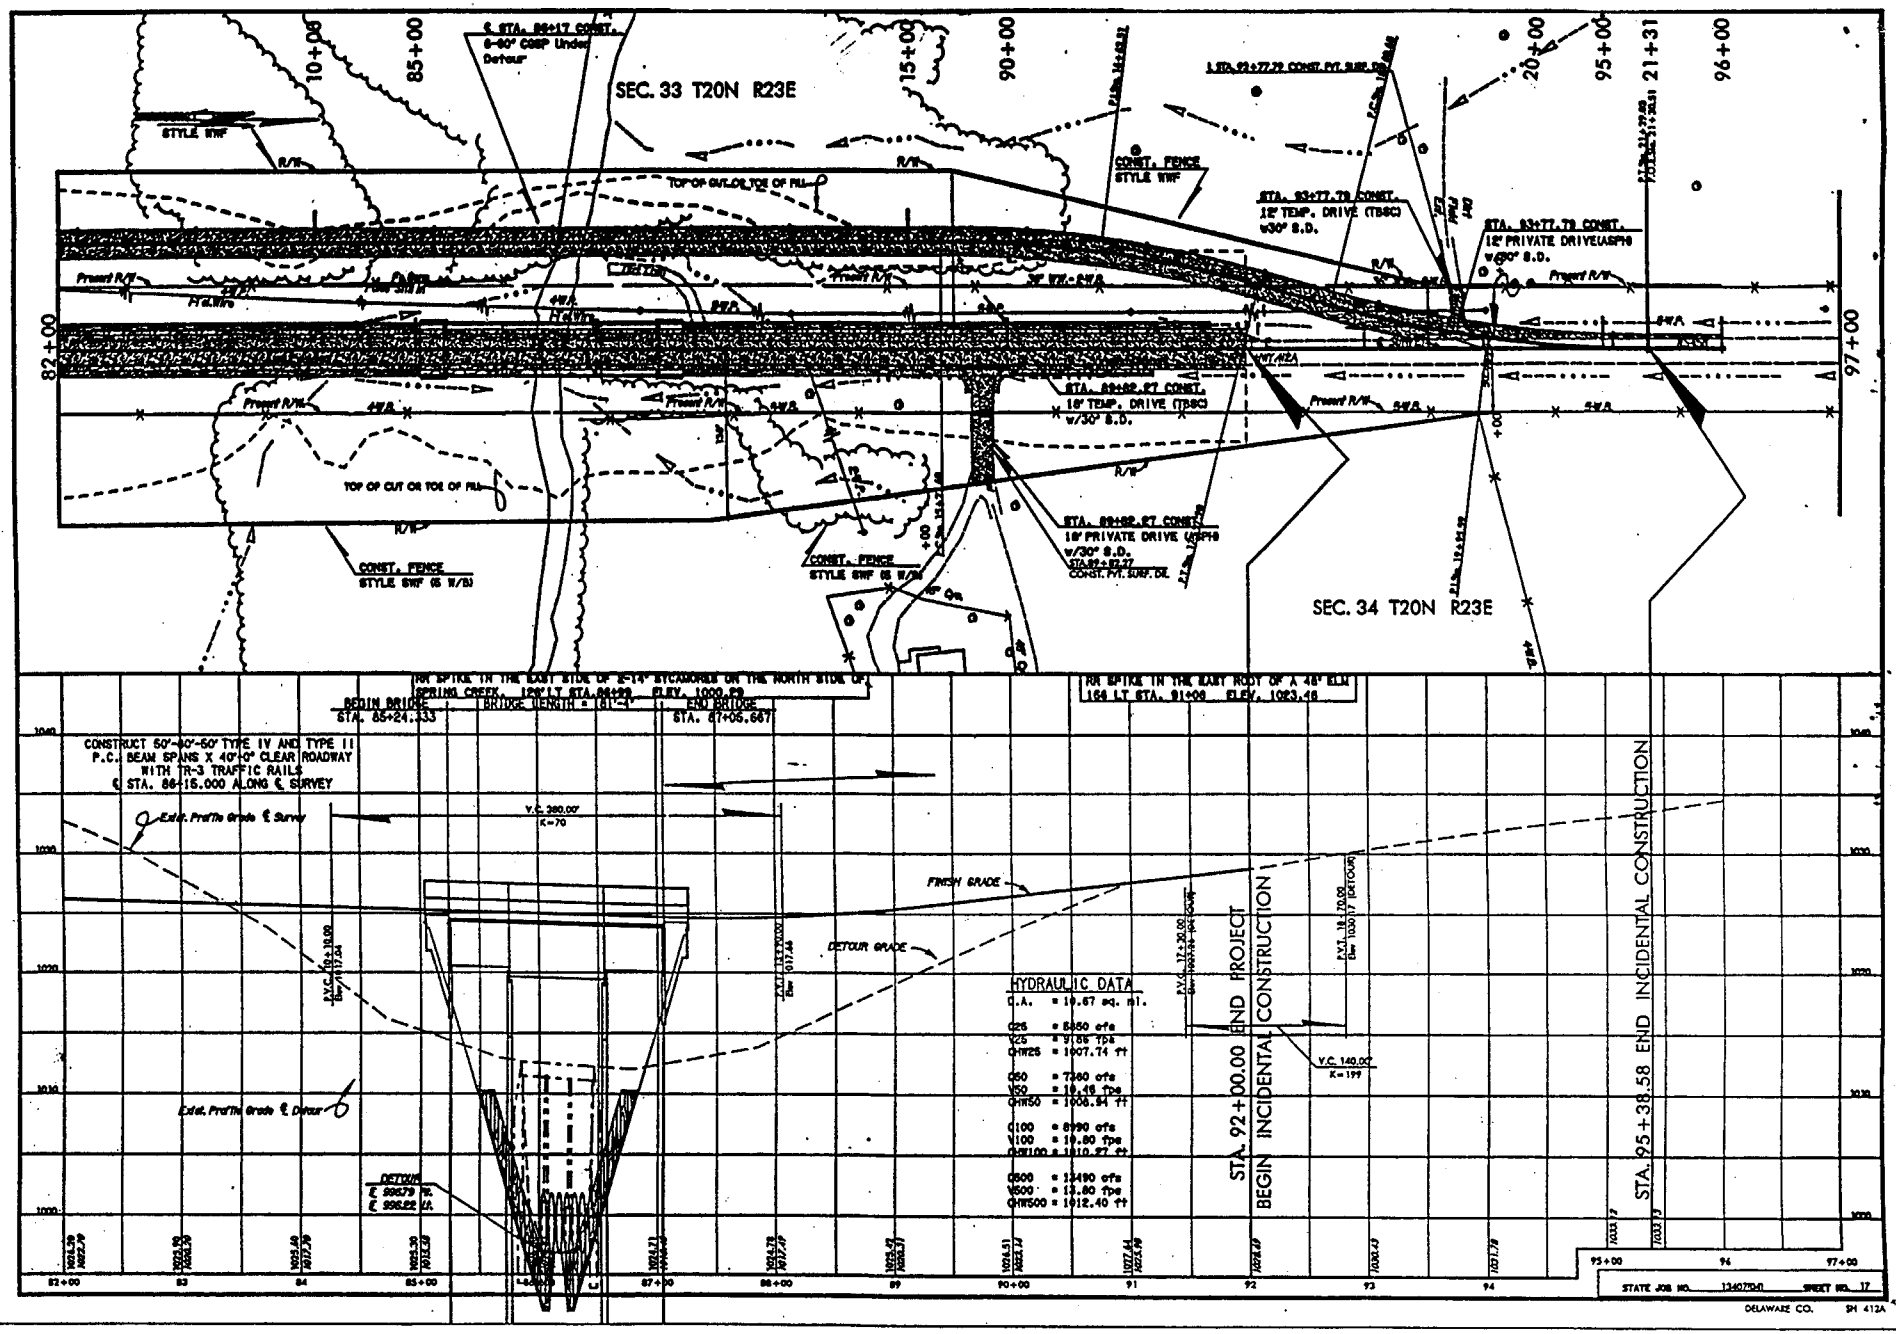

OKR2011897
OKLAHOMA DEPARTMENT OF TRANSPORTATION
SPRING CREEK
STATE HIGHWAY 412-A BRIDGE REPLACEMENT
ENCLOSURE 4 OF 4