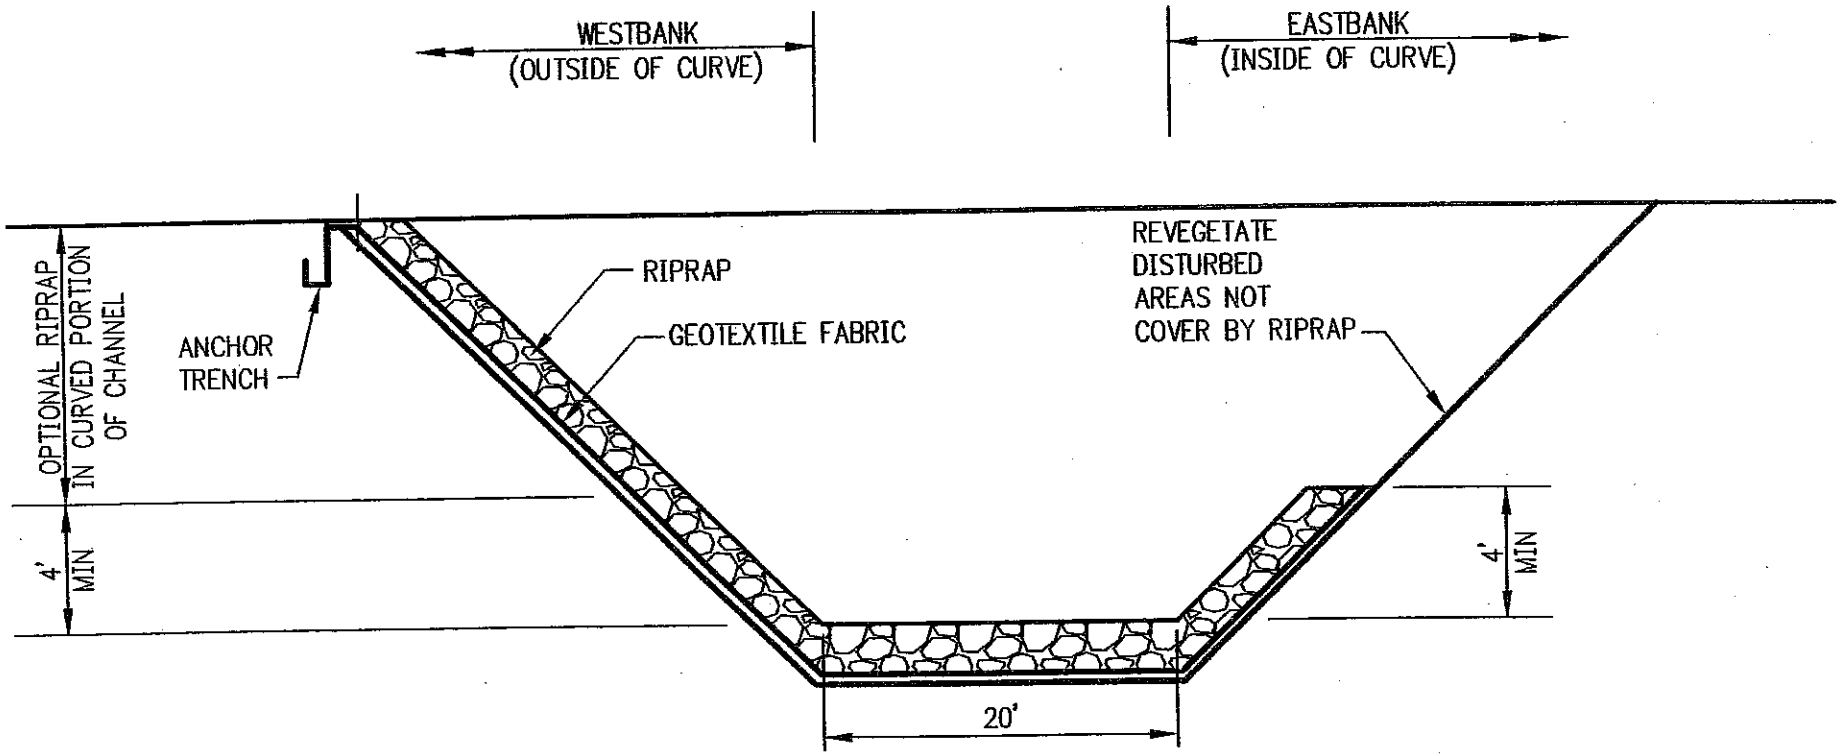

NOT TO SCALE

OKR2011935
KERR-MCGEE CHEMICAL WORLDWIDE
SKULL CREEK
CHANNEL FILL AND RELOCATION
ENCLOSURE 5 OF 5

Burns & McDonnell SINCE 1898

Figure 8

RELOCATED CHANNEL TYPICAL CROSS-SECTION KERR-McGEE CUSHING SITE SKULL CREEK OIL SEEPS CHANNEL IMPACT STUDY

COPYRIGHT © 2003 BURNS AND McDONNELL ENGINEERING COMPANY, INC.