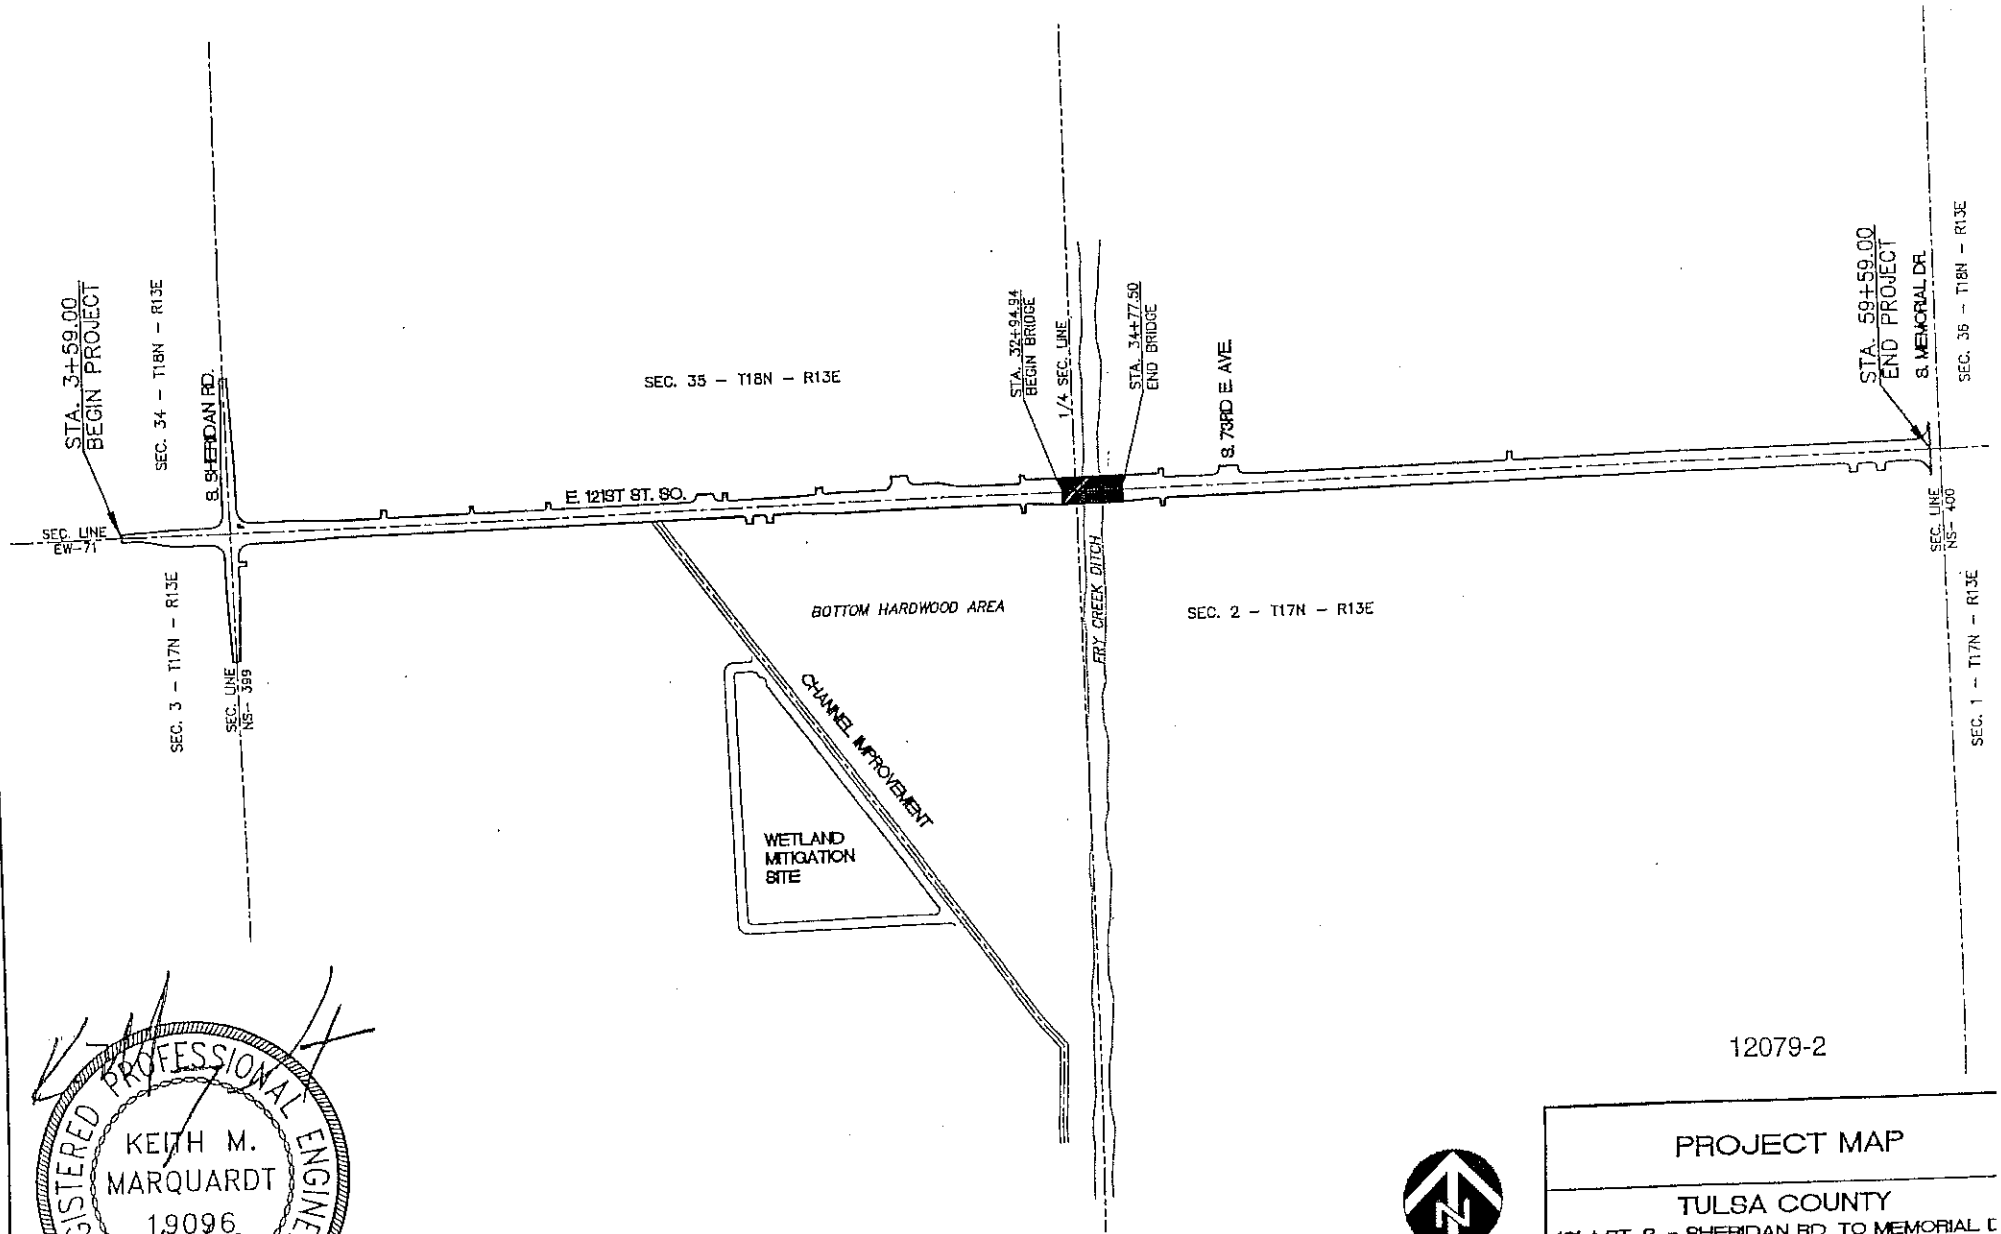

12079-2

REGISTERED PROFESSIONAL ENGINEER
KEITH M.
MARQUARDT
19096
9/19/03
OKLAHOMA

N.T.S.

PROJECT MAP

TULSA COUNTY

121st ST. S. - SHERIDAN RD. TO MEMORIAL D

PROJECT NO. 43.00 - 18.00

COUNTY ENGINEERS OFFICE

FBS ENGINEERS, INC.
TULSA, OKLAHOMA