OKR2012899
RECREATIONAL LAKE
UNNAMED TRIBUTARY
ENCLOSURE 4 of 5

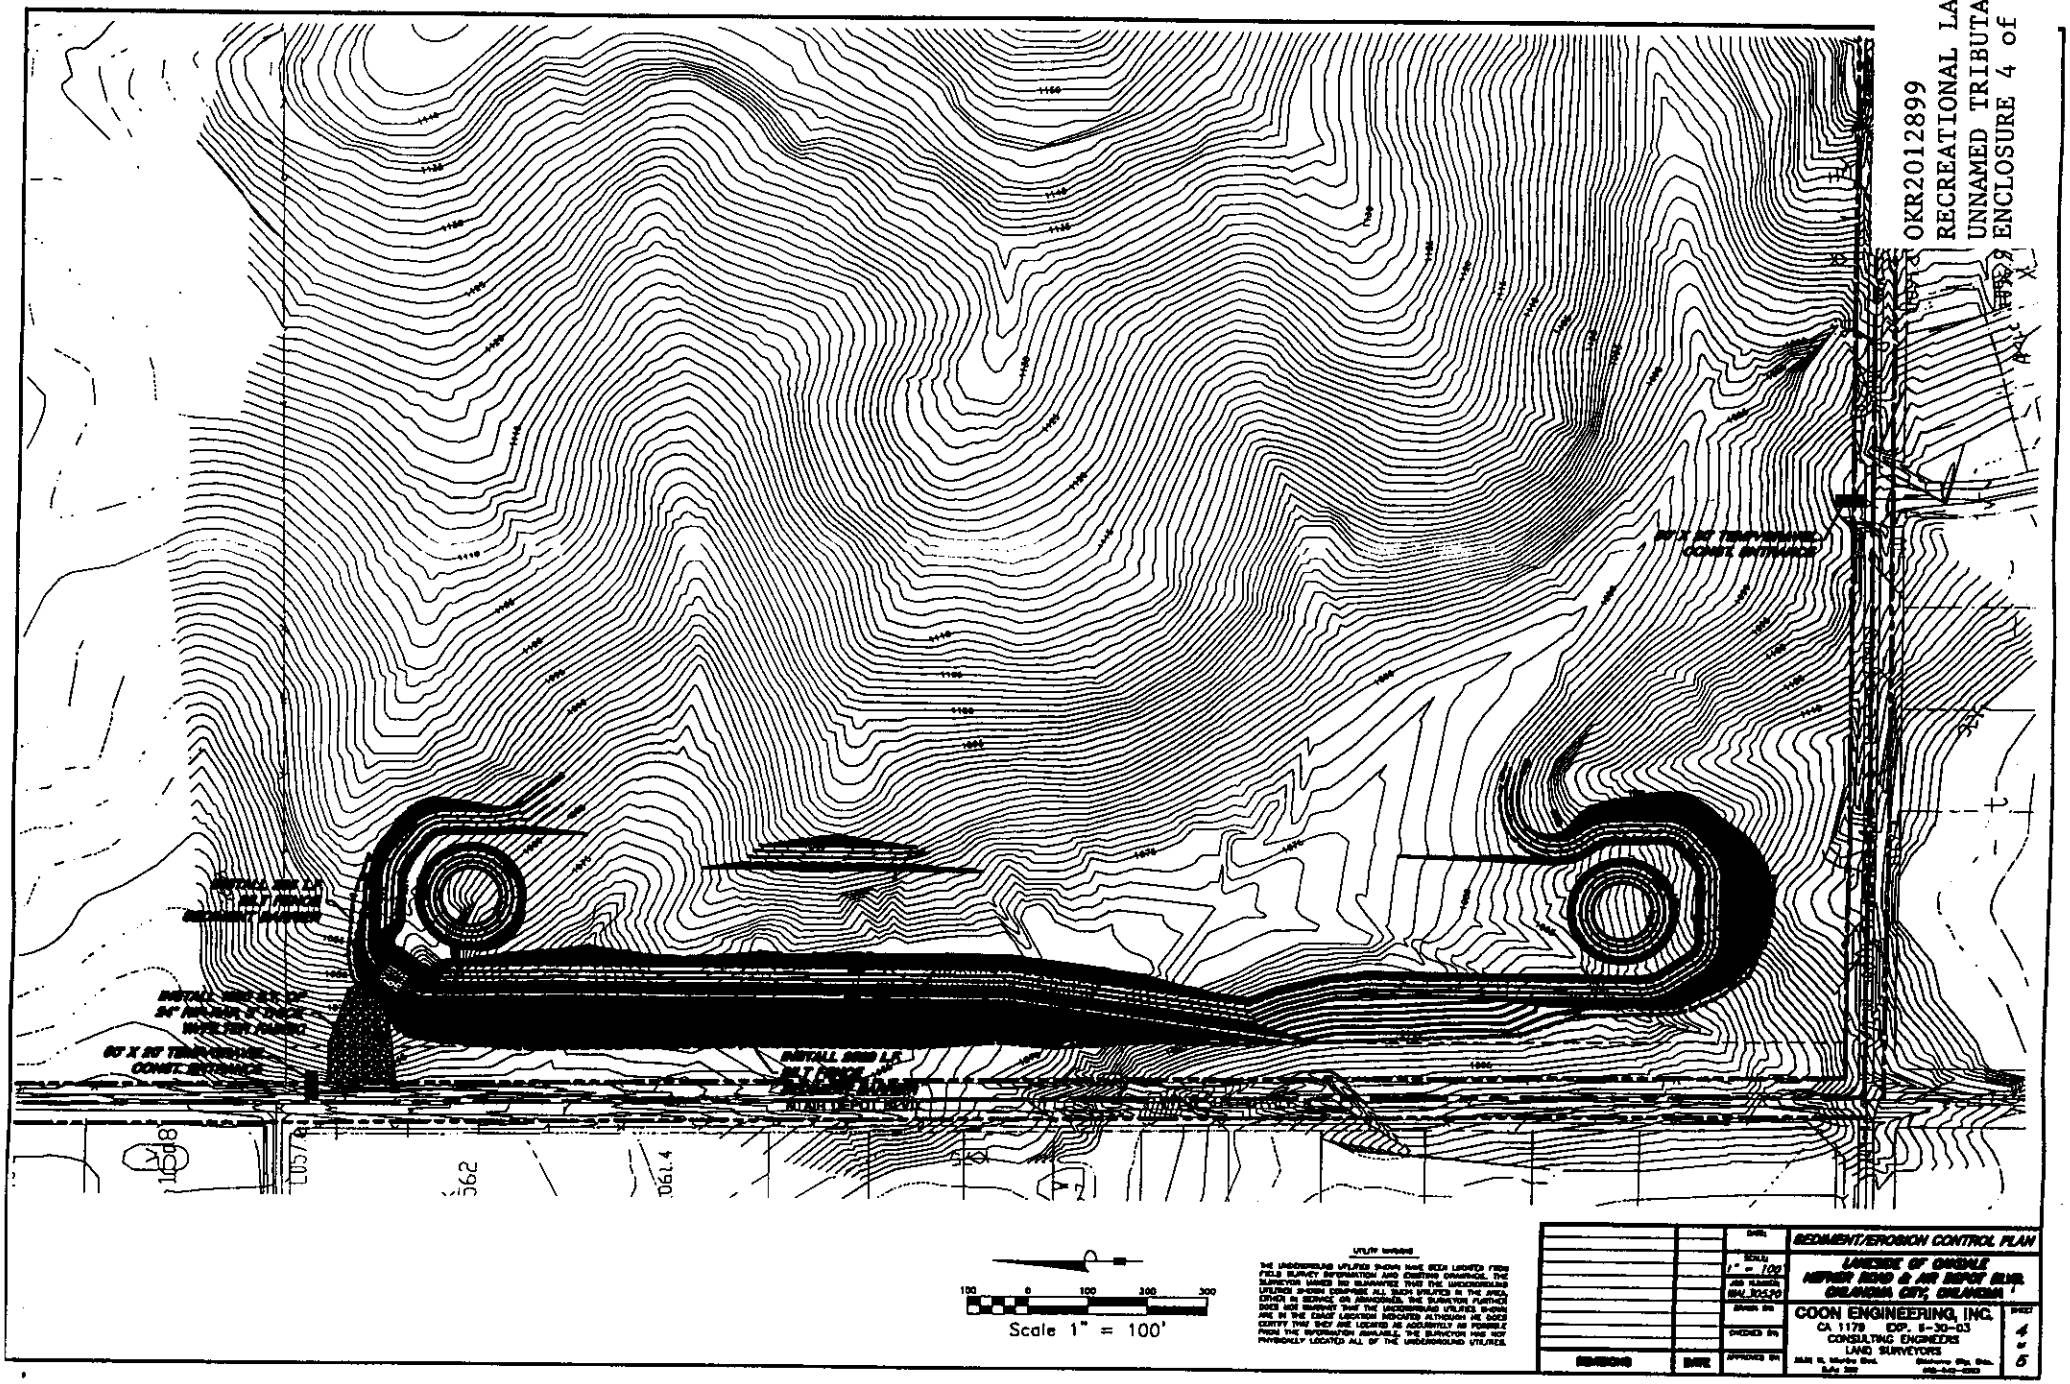

UTILITY NOTICE

THE UNDERGROUND UTILITIES SHOWN HAVE BEEN LOCATED FROM FIELD SURVEY INFORMATION AND EXISTING DRAWINGS. THE SURVEYOR MAKES NO GUARANTEE THAT THE UNDERGROUND UTILITIES SHOWN COMPRISE ALL SUCH UTILITIES IN THE AREA, EITHER IN SERVICE OR ABANDONED. THE SURVEYOR FURTHER DOES NOT WARRANT THAT THE UNDERGROUND UTILITIES SHOWN ARE IN THE EXACT LOCATION INDICATED ALTHOUGH HE DOES CERTIFY THAT THEY ARE LOCATED AS ACCURATELY AS POSSIBLE FROM THE INFORMATION AVAILABLE. THE SURVEYOR HAS NOT PHYSICALLY LOCATED ALL OF THE UNDERGROUND UTILITIES.

REVISIONS	DATE		
		DATE	SEDIMENT/EROSION CONTROL PLAN
		SCALE 1" = 100'	LAKESIDE OF OAKDALE
		JOB NUMBER 99L395	NORTH ROAD & AIR DEPOT BLVD.
		DRAWN BY	OKLAHOMA CITY, OKLAHOMA
		CHECKED BY	COON ENGINEERING, INC.
		APPROVED BY	CA 1179 EXP. 6-30-03
			CONSULTING ENGINEERS
			LAND SURVEYORS
			SHEET 4 of 5