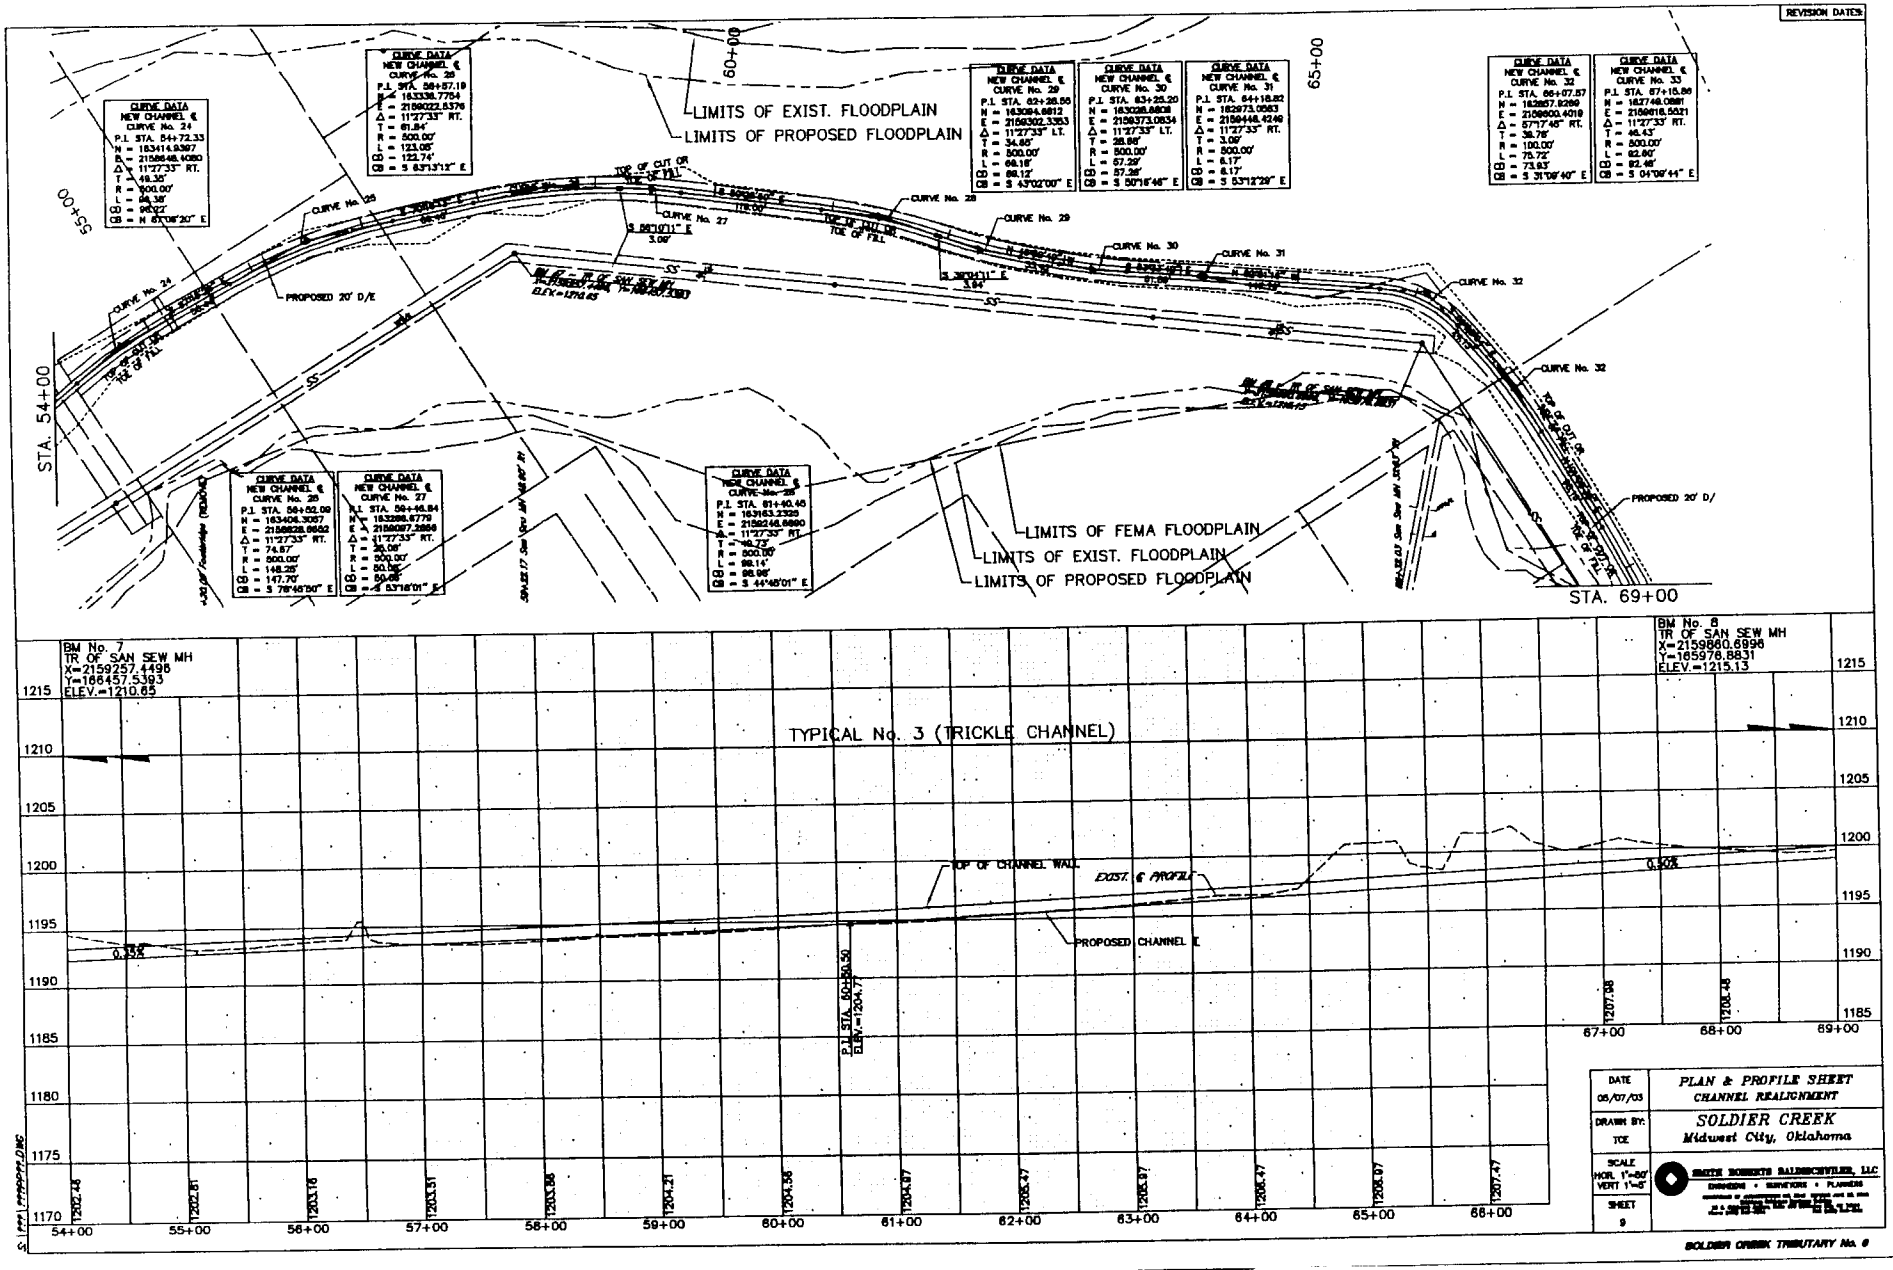

OKR2013102
City of Midwest City
Channelization Project
Enclosure 6 of 7