404 permit Exhibit 2

Stone Wood Crossing

AN ADDITION TO THE CITY OF BROKEN ARROW, TULSA COUNTY, OKLAHOMA BEING
A SUBDIVISION OF A PART OF THE SE/4 OF SECTION THIRTY-FOUR (34),
TOWNSHIP 19 NORTH, RANGE 14 EAST, OF THE INDIAN BASE AND MERIDIAN

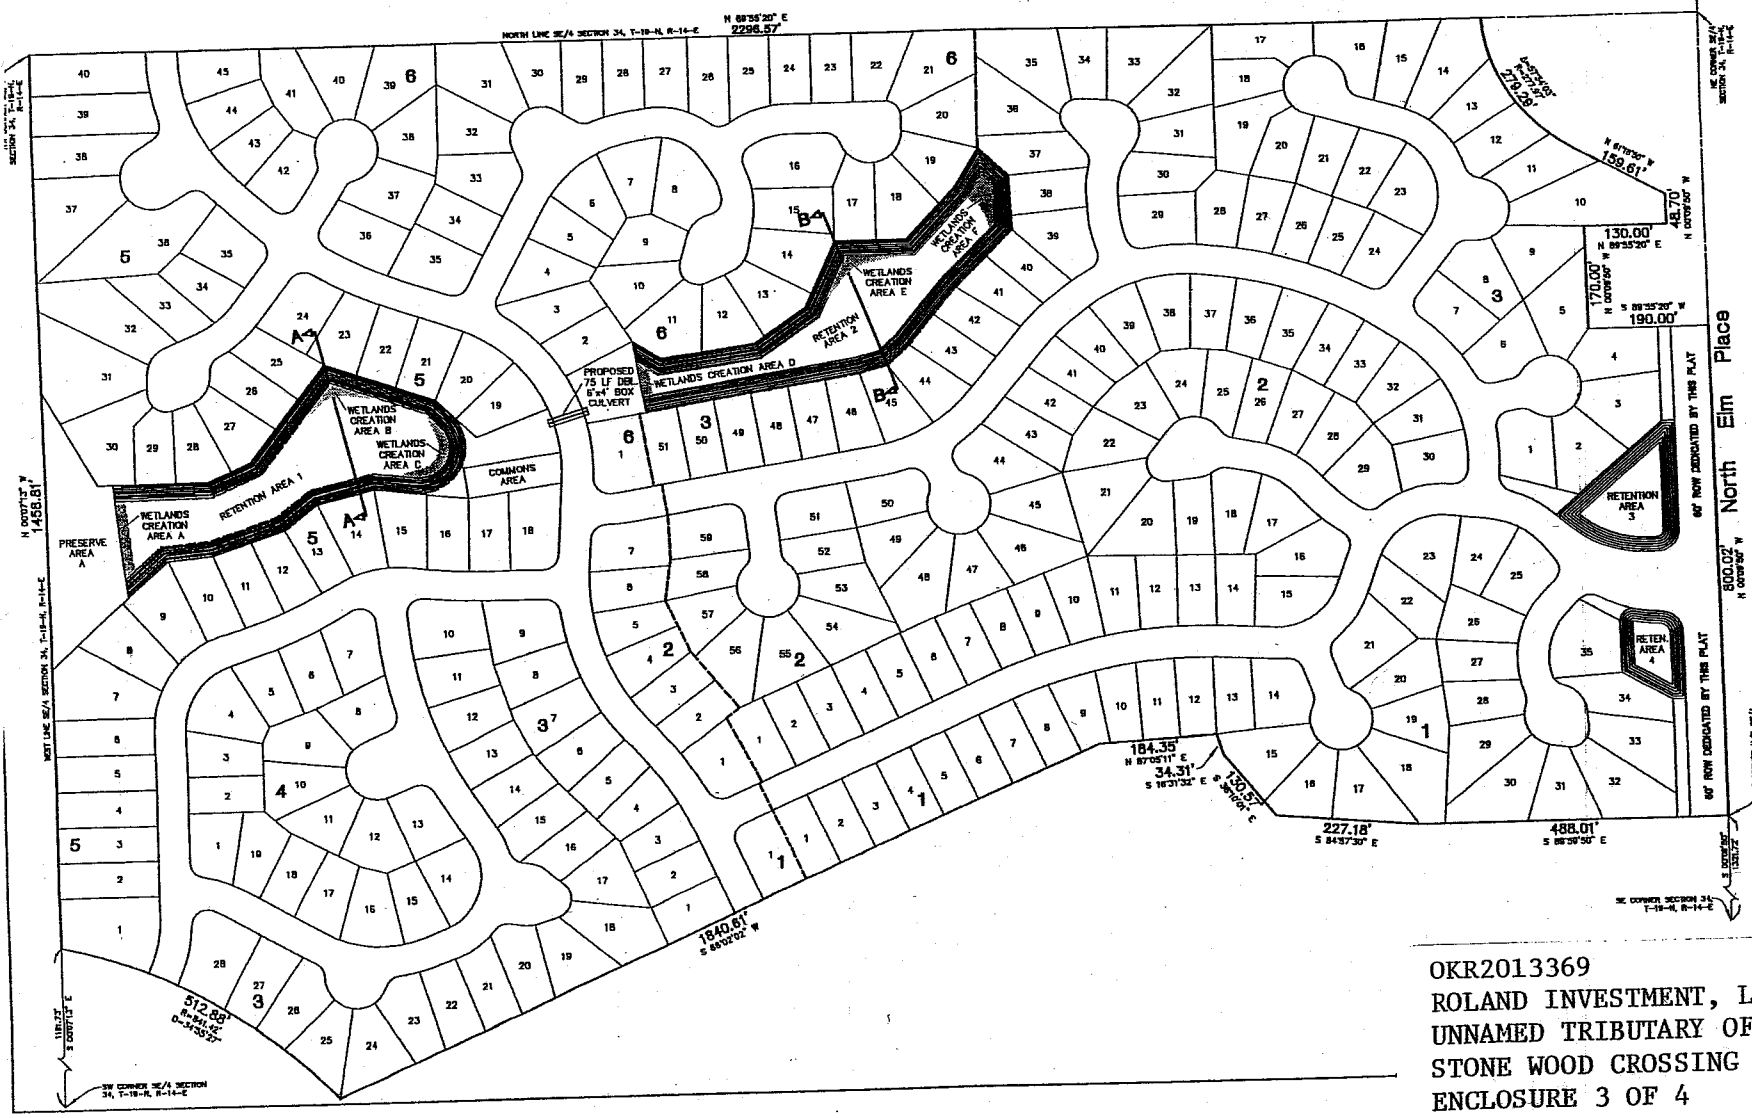

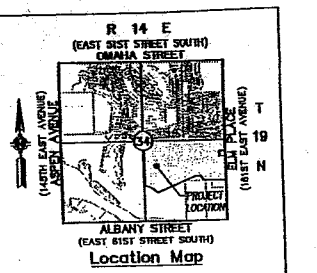

Location Map

Site Summary:

Proposed Retention Areas
Retention Area 1 ____ 1.20 AC
Retention Area 2 ____ 0.97 AC
Retention Area 3 ____ 0.27 AC
Retention Area 4 ____ 0.11 AC

Preserve Areas
Preserve Area A ____ 0.82 AC

Wetlands Creation Areas
Wetlands Area A ____ 0.04 AC
Wetlands Area B ____ 0.03 AC
Wetlands Area C ____ 0.04 AC
Wetlands Area D ____ 0.02 AC
Wetlands Area E ____ 0.03 AC
Wetlands Area F ____ 0.04 AC

Note:
See Cross-Sections Exhibit 3

OKR2013369
ROLAND INVESTMENT, LTD
UNNAMED TRIBUTARY OF HAIKEY CREEK
STONE WOOD CROSSING
ENCLOSURE 3 OF 4