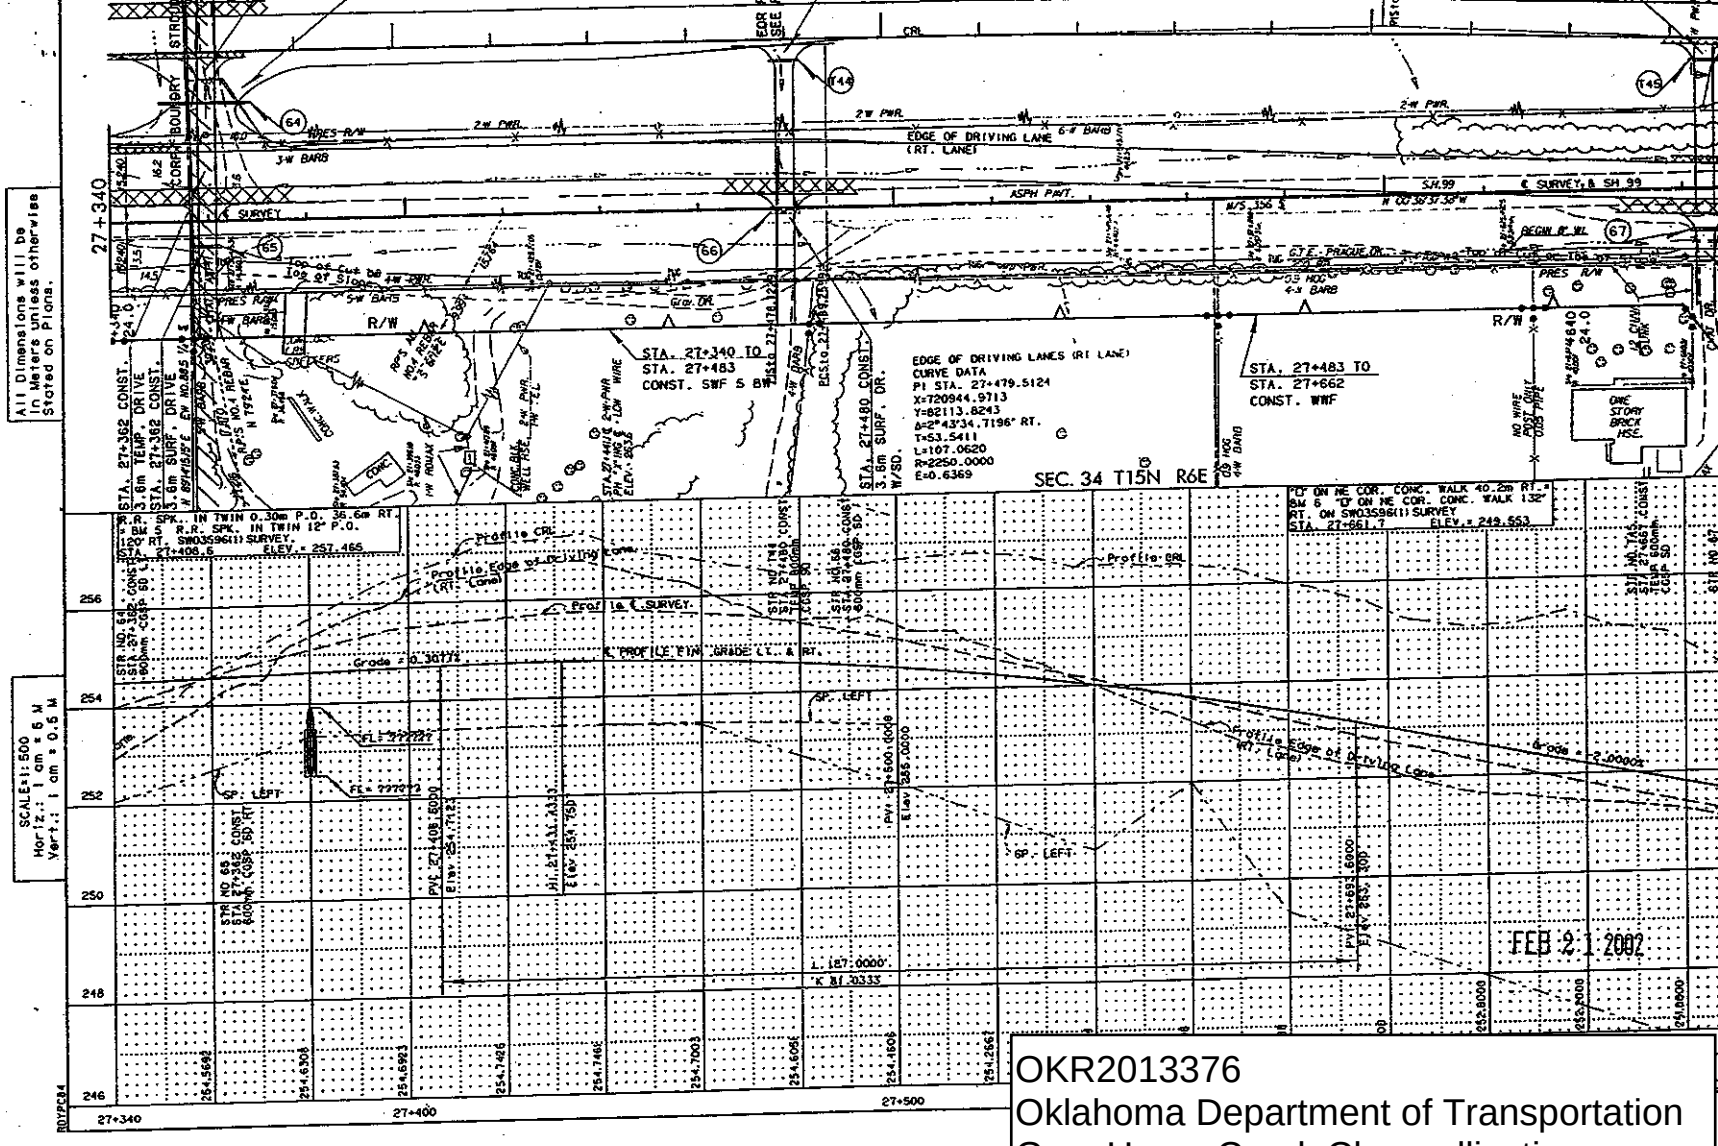

OKR2013376
Oklahoma Department of Transportation
Gray Horse Creek Channellization
Enclosure 2 of 5