2/19/04

LAKE WOOD HILLS POND DAM

CROSSECTION "A-A" Looking North from South

SCALE: HORZ. 1" = 100'
Vert. 1" = 10'

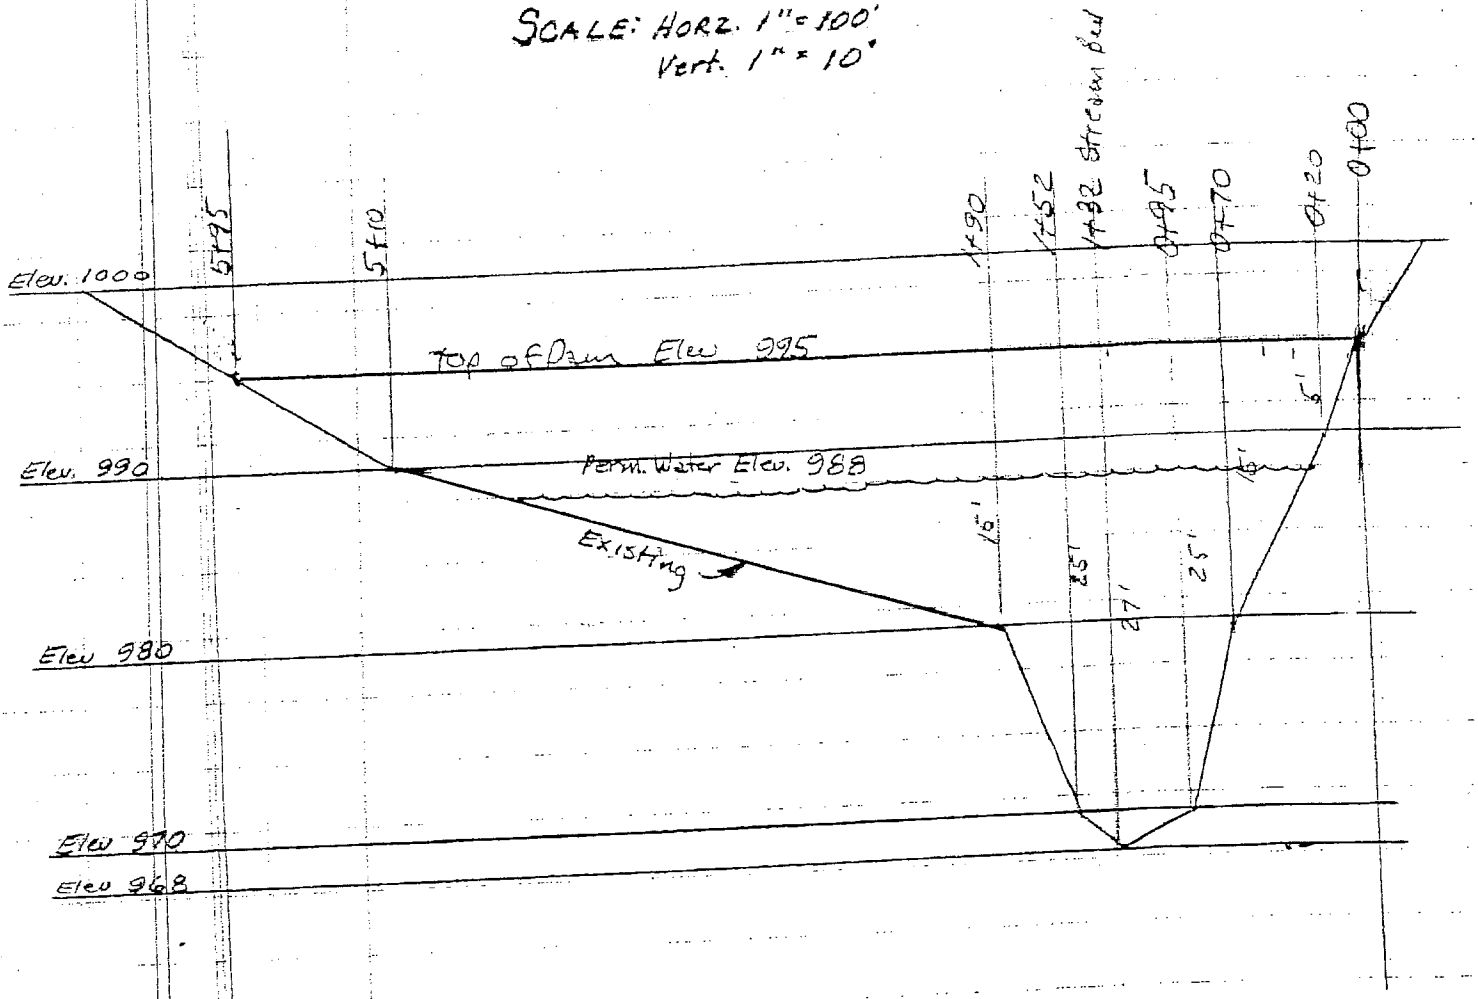

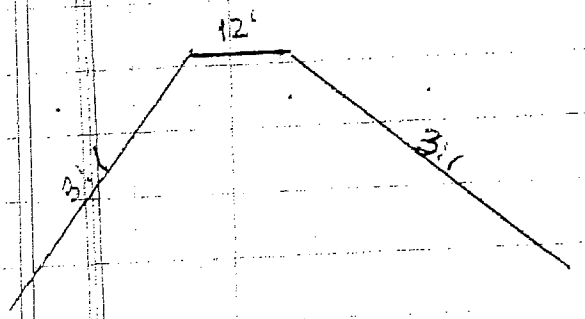

CROSSECTION "B-B"
No Scale

OKR2013481
PATTERSON & PATTERSON
UNNAMED TRIBUTARY OF THE DEEP FORK RIVER
DAM
ENCLOSURE 2 OF 2

TOTAL P.05