RWD #3	2-9-04	CONCEPT PLAN	1/3

SW-03-083

SKETCH No. 1

LOW WATER DAM
-PLAN VIEW-

SCALE 1" = 50'

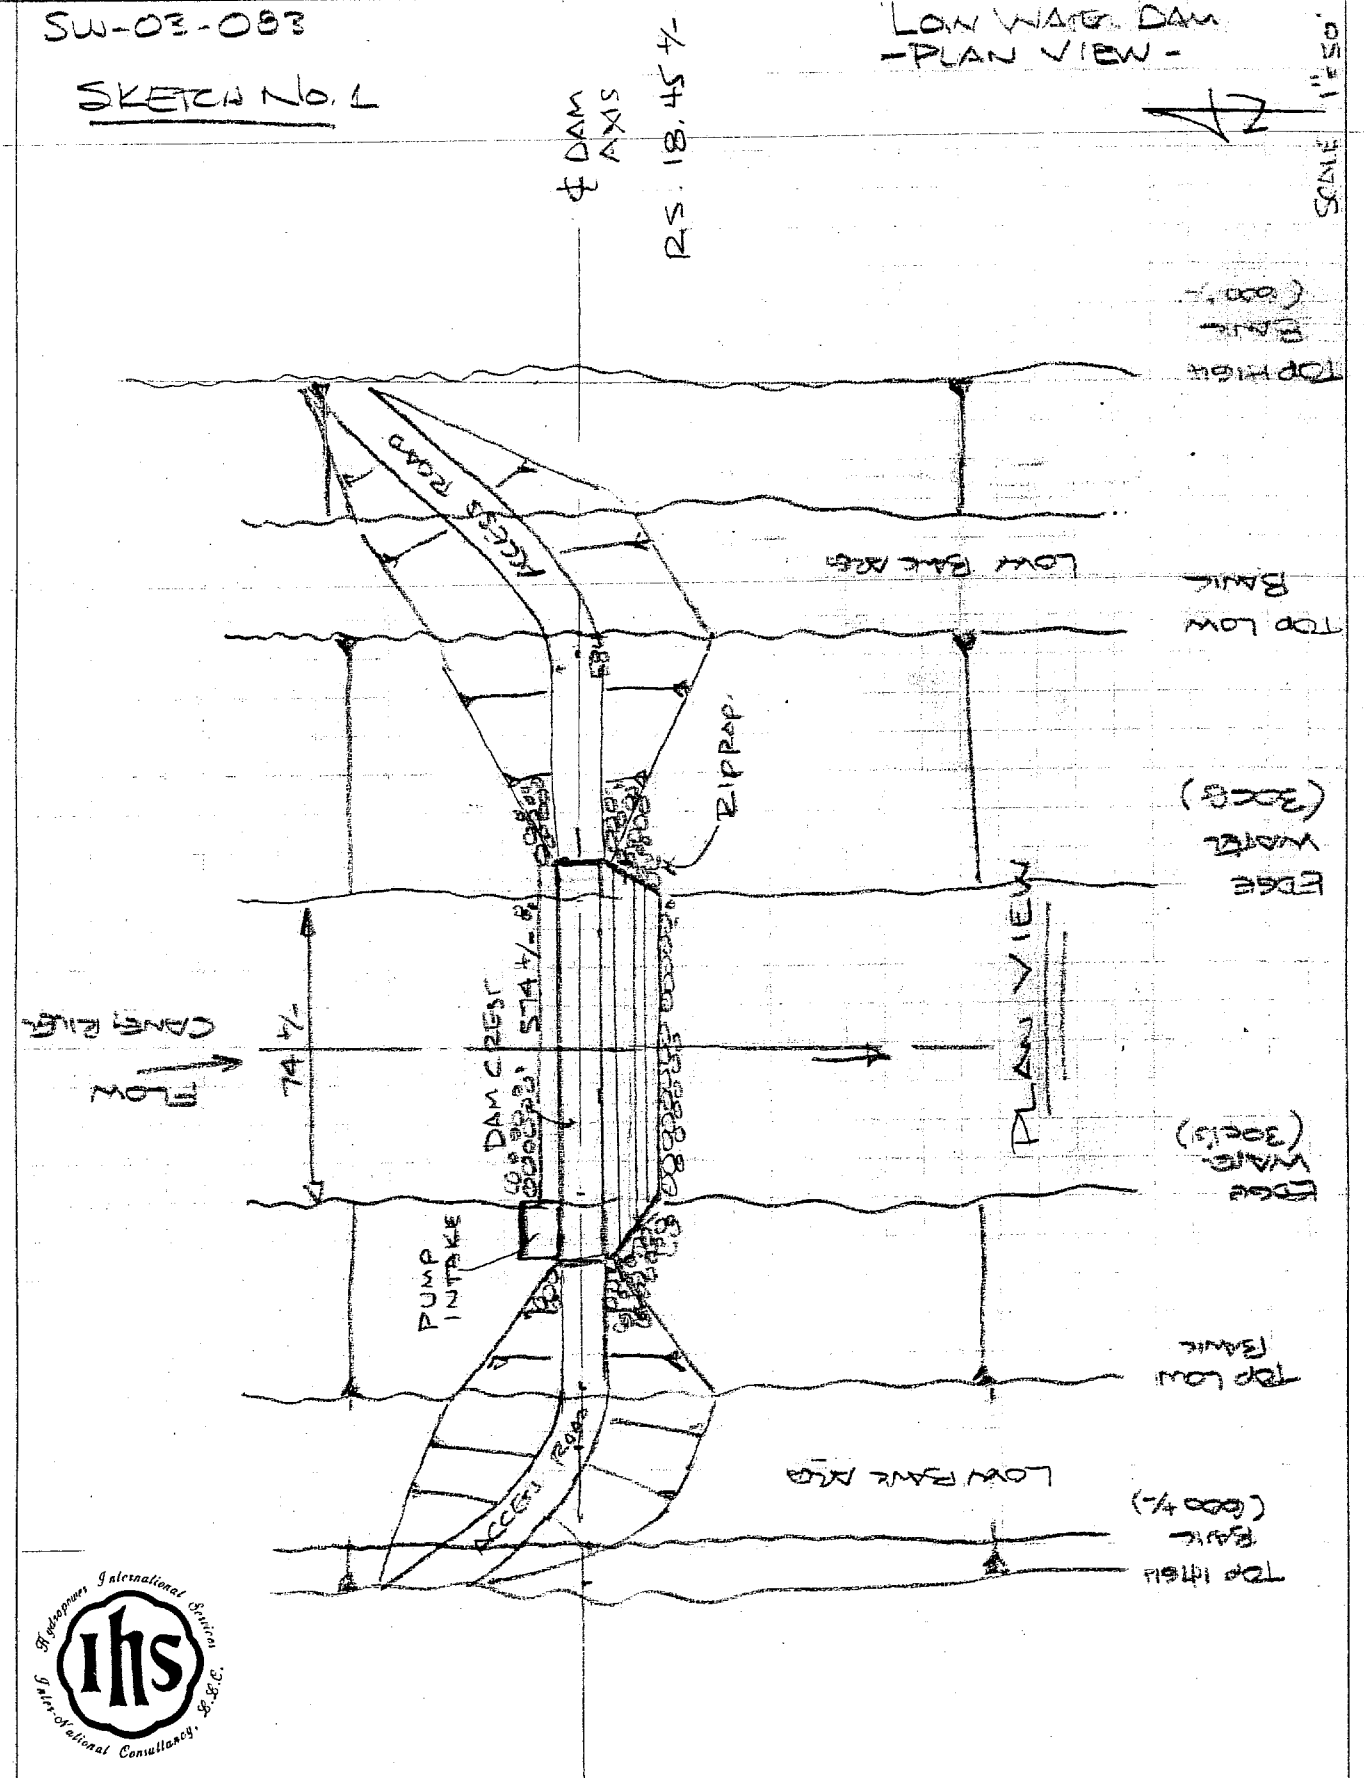

-PRELIMINARY CONCEPT ONLY-

OKR2013504
WASHINGTON COUNTY RWD #3
CANEY RIVER
DAM
ENCLOSURE 3 OF 5

STAEDTLER® No. 937 811E Engineer's Computation Pad