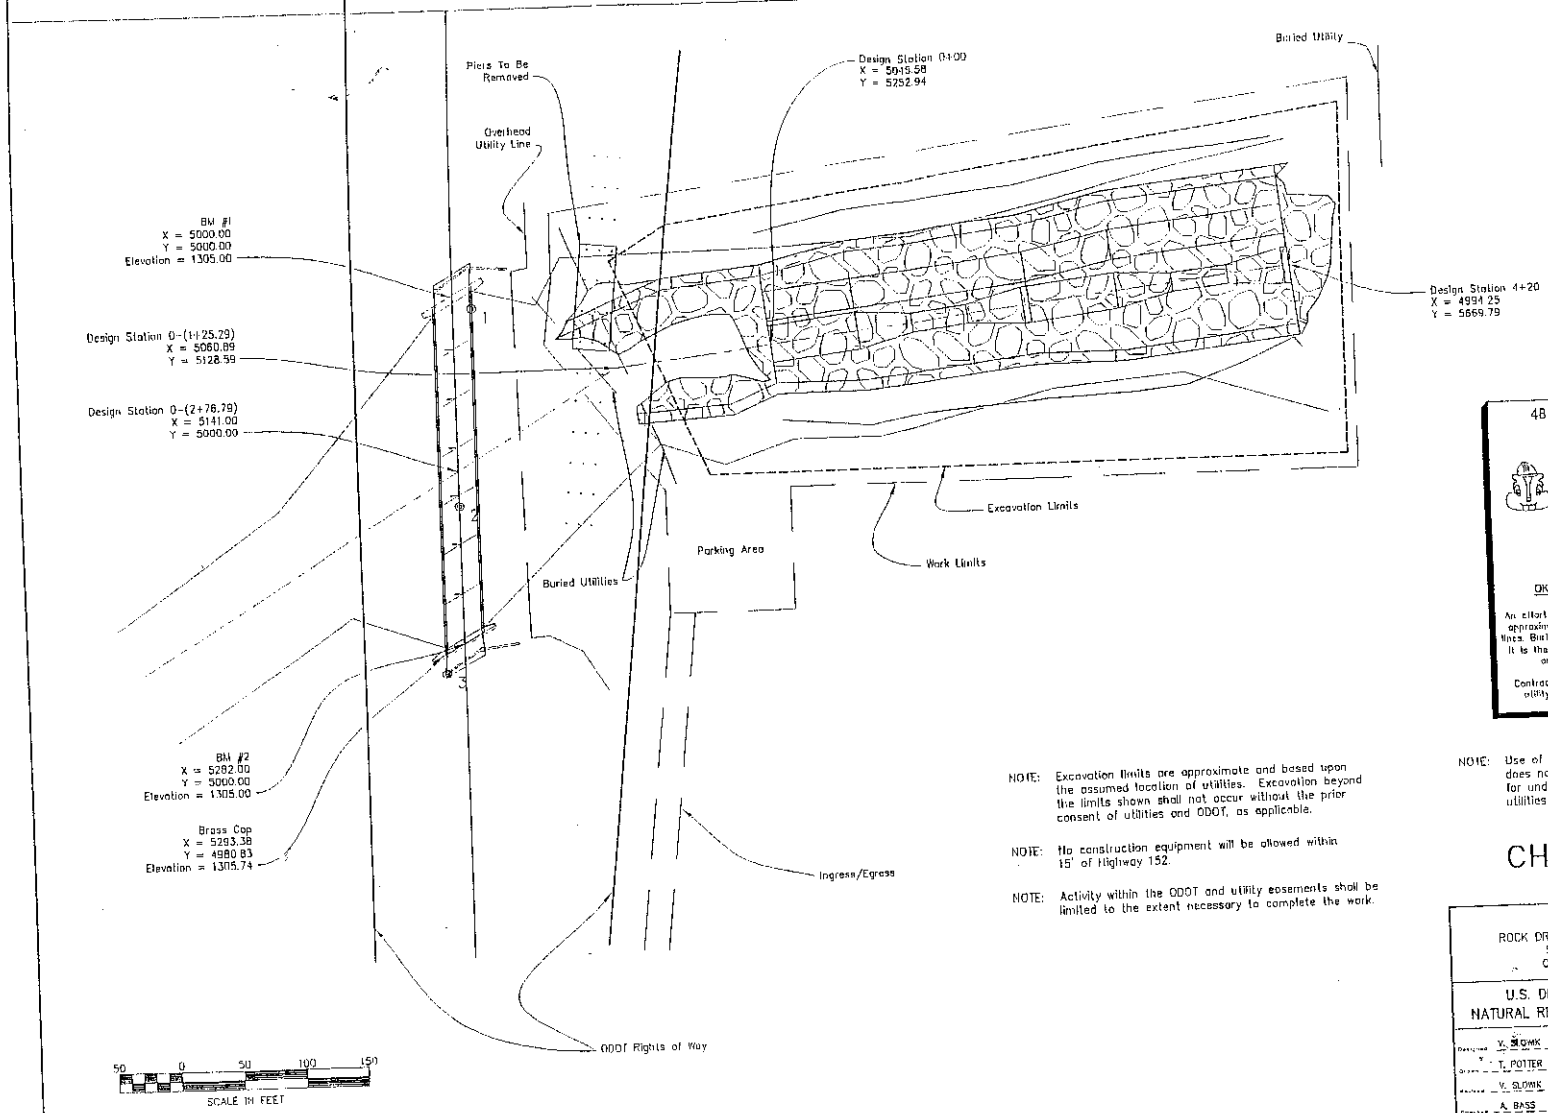

48 hours before you dig

CALL OKIE

1-800-522-6543

OKLAHOMA ONE - CALL SYSTEM

An effort has been made to locate and show approximate location of underground utilities lines. Buried utilities are not necessarily shown. It is the Contractor's responsibility to locate and preserve all utility services.

Contractor is responsible for contacting all utility companies prior to construction

NOTE: Excavation limits are approximate and based upon the assumed location of utilities. Excavation beyond the limits shown shall not occur without the prior consent of utilities and ODOT, as applicable.

NOTE: No construction equipment will be allowed within 15' of Highway 152.

NOTE: Activity within the ODOT and utility easements shall be limited to the extent necessary to complete the work.

NOTE: Use of the Oklahoma One-Call System does not constitute a complete search for underground utilities. Only participating utilities are listed and notified by the system.

CHECK PRINT

WORK AREA MAP
ROCK DROP STRUCTURE – BINGER BRIDGE
SUGAR CREEK WATERSHED
CADDO COUNTY, OKLAHOMA

U.S. DEPARTMENT OF AGRICULTURE
NATURAL RESOURCES CONSERVATION SERVICE

Designed	V. SLOWIK	07-03	Approved by: State Conservation Engineer
Drawn	T. POTTER	08-03	
Checked	V. SLOWIK	10-03	Date
Checked	A. BASS	10-03	Sheet 2 of 13 — OK-368

R:\03_08\binger_bridge\sgbl\Binger_detail.dwg VWS 03-03

OKR2013677
USDA-NRCS
Sugar Creek
Drop Structure
Enclosure 2 of 6