LEGEND

EXISTING CONTOUR (1 FT INTERVAL)
EXISTING CONTOUR (5 FT INTERVAL)
PROPOSED BOUNDARY
PROPOSED EASEMENT
PROPOSED SEWER LINE
PROPOSED WATER LINE
TRAFFIC FLOW DIRECTION
PROPOSED FIRE HYDRANT
PROPOSED SEWER MANHOLE
PROPOSED SEWER CLEANOUT

LAND DESCRIPTION:

A tract of land lying in and being a part of the S½ SE¼ NE¼ and a part of the N½ NE¼ SE¼ of Section 19, Twp. 17 N, Rge. 22 E, Cherokee County, Oklahoma, more particularly described as follows, to-wit: Beginning at the Northwest corner of said S½ SE¼ NE¼; thence N 88°-01'-37" E, along the North boundary of said S½ SE¼ NE¼, 900.32 feet to a point on the Westerly boundary of Oklahoma State Highway No. 82 By-Pass; thence S 35°-06'-45" W, along the Westerly boundary of Oklahoma State Highway No. 82 By-Pass, 365.68 feet; thence S 37°-09'-20" W, 350.57 feet; thence S 28°-10'-28" W, 552.75 feet; thence S 33°-53'-06" W, 250.0 feet; thence S 51°-21'-11" W, 47.24 feet to a point on the West boundary of said N½ NE¼ SE¼; thence N 1°-49'-18" W, 1272.48 feet to the Point of Beginning. Containing 12.91 acres, more or less.

All bearings contained in the above description are based on the NAD 83(93) Oklahoma State Coordinate System and are not astronomical bearings.

AND

A tract of land lying in and being a part of the SE 1/4, SW 1/4, NE 1/4 and a part of the NE 1/4, NW 1/4, SE 1/4 of Section 19, Twp. 17 N, Rge. 22 E, Cherokee County, Oklahoma, more particularly described as follows, to-wit:
The East 150.0 feet of the NE 1/4, NW 1/4, SE 1/4 and the East 150.0 feet of the SE 1/4, SW 1/4, NE 1/4 of Section 19, Township 17 North, Range 22 East, Cherokee County, Oklahoma.

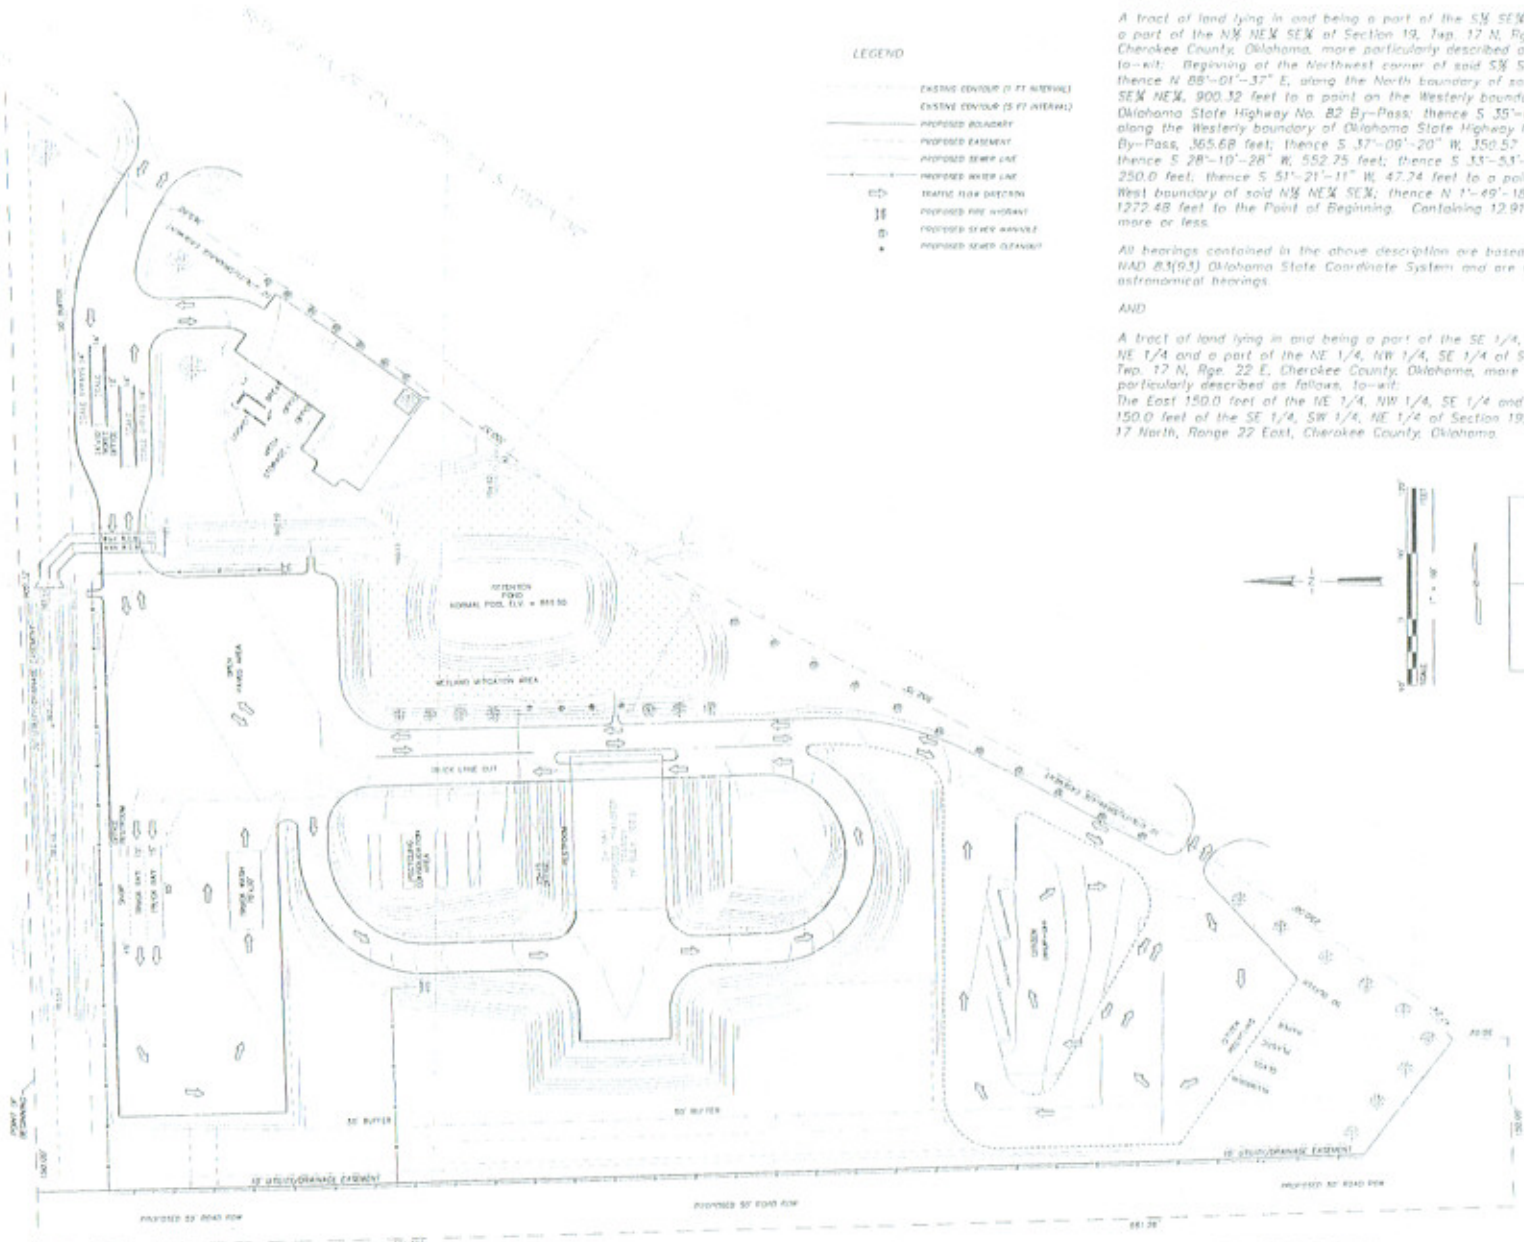

OKR2013695
CITY OF TAHLEQUAH, OKLAHOMA
UNNAMED TRIB OF PECAN CREEK/WETLANDS
SOLID WASTE TRANSFER FACILITY
ENCLOSURE 3 OF 4