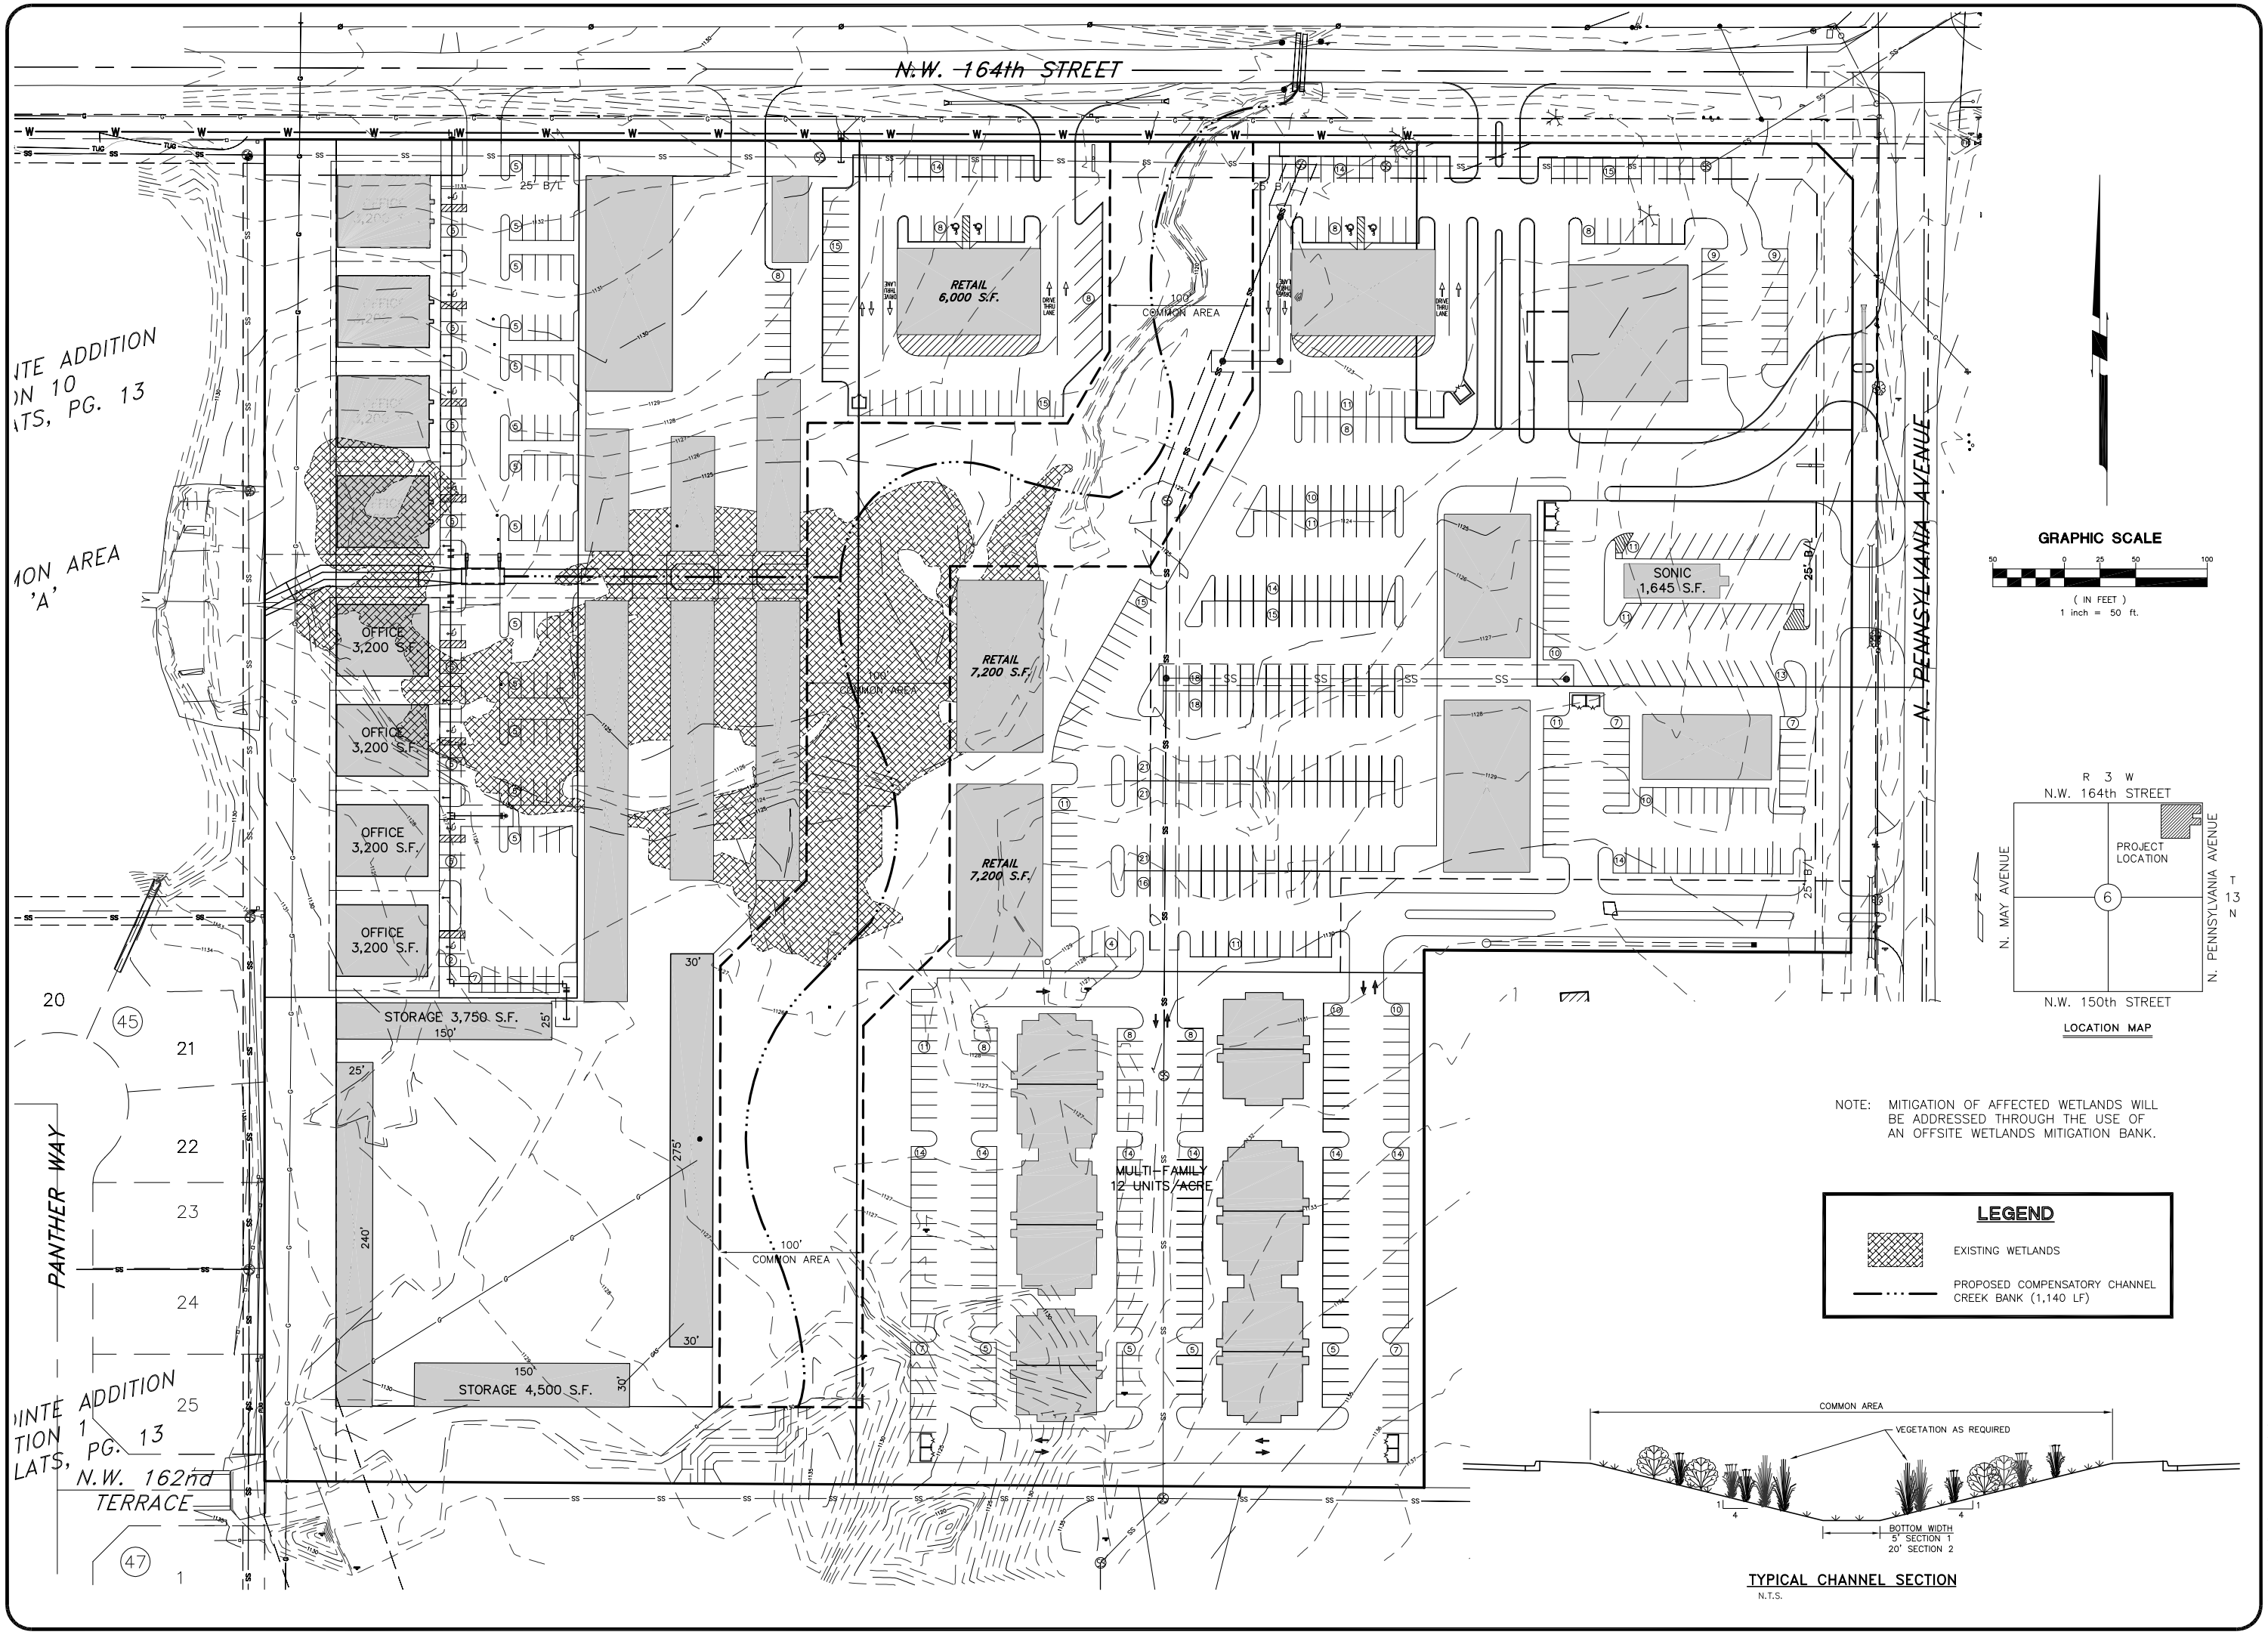

OKR2013987
Penn Point Retail Development Center
Unnamed tributary to Chisholm Creek
Wetland Fill and channel Modification
Enclosure 2 of 2

Johnson & Associates, Inc.
100 E. California Ave. - Third Floor
Oklahoma City, OK 73104
(405) 235-8075 FAX (405) 235-8078
Certificate of Authorization #1484 Exp. Date: 06-30-2005
• ENGINEERS • SURVEYORS • PLANNERS •

PENN POINTE

SWC N.W. 164th STREET & PENNSYLVANIA AVE.
OKLAHOMA CITY, OKLAHOMA

PROPOSED COMPENSATORY CREEK CHANNEL PLAN

Proj. No.:
Date: 04-07-05
Scale: 1"=50'
Checked By:
Approved By:

SHEET NUMBER
2

ACAD FILE: H:\2268\2268-Wetlands-2, 04/07/05 at 10:49, SCALE : 1, Last Update by: S.N.E.
XREFS LOADED: 2268base - 2268 Master Boundary, 2268-Master Site Plan OVERLAYS LOADED: None Loaded