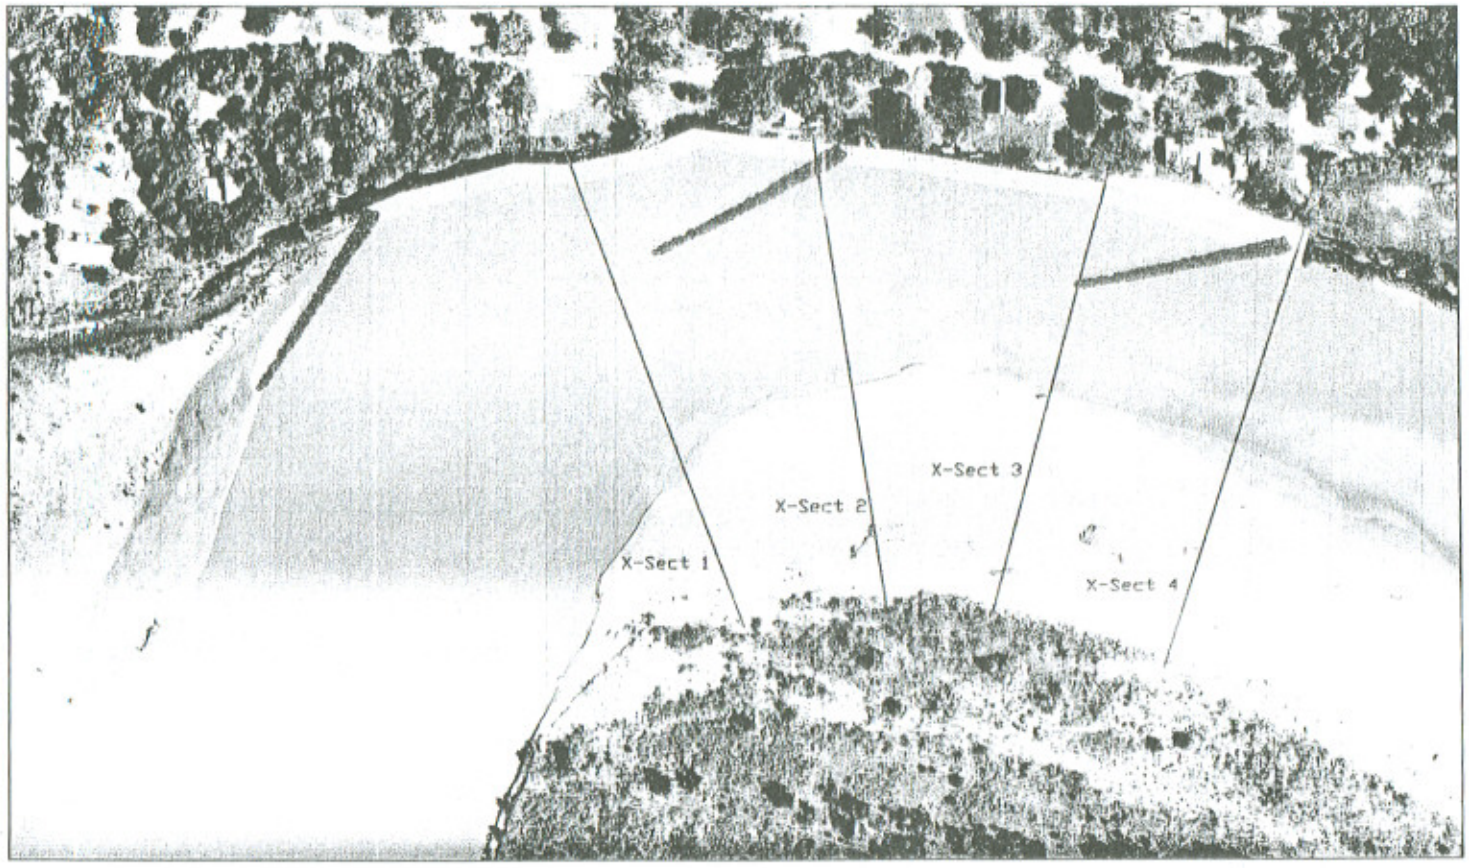

100 feet
SCALE

LEGEND

ROCK VANE
(25-30 CUYD BOULDERS)

CLASS 2 RIPRAP
(D50 = 12")

FILL

RIVERMAN ENGINEERING, P.L.C.
1504 ANN ARBOR DR.
NORMAN, OK 73069-5363
PHONE: (405) 620-2004
FAX: (405) 329-7546
www.riverman-engineering.com

Riverman Engineering

ENGINEER'S SEAL

TWIN LAKES SPORTS CLUB
CIMARRON RIVER BANK STABILIZATION
CRESCENT, OKLAHOMA
PLAN SHEET

SCALE: AS SHOWN DATE: AUGUST, 2004
DESIGNED BY: RCD
DRAWN BY: RCD
CHECKED BY: RCD

SHEET NO. 1 OF 4

OKR2014146 14146-2

Plan View
Twin Lakes Sports Club Bank Stabilization
Logan County, OK