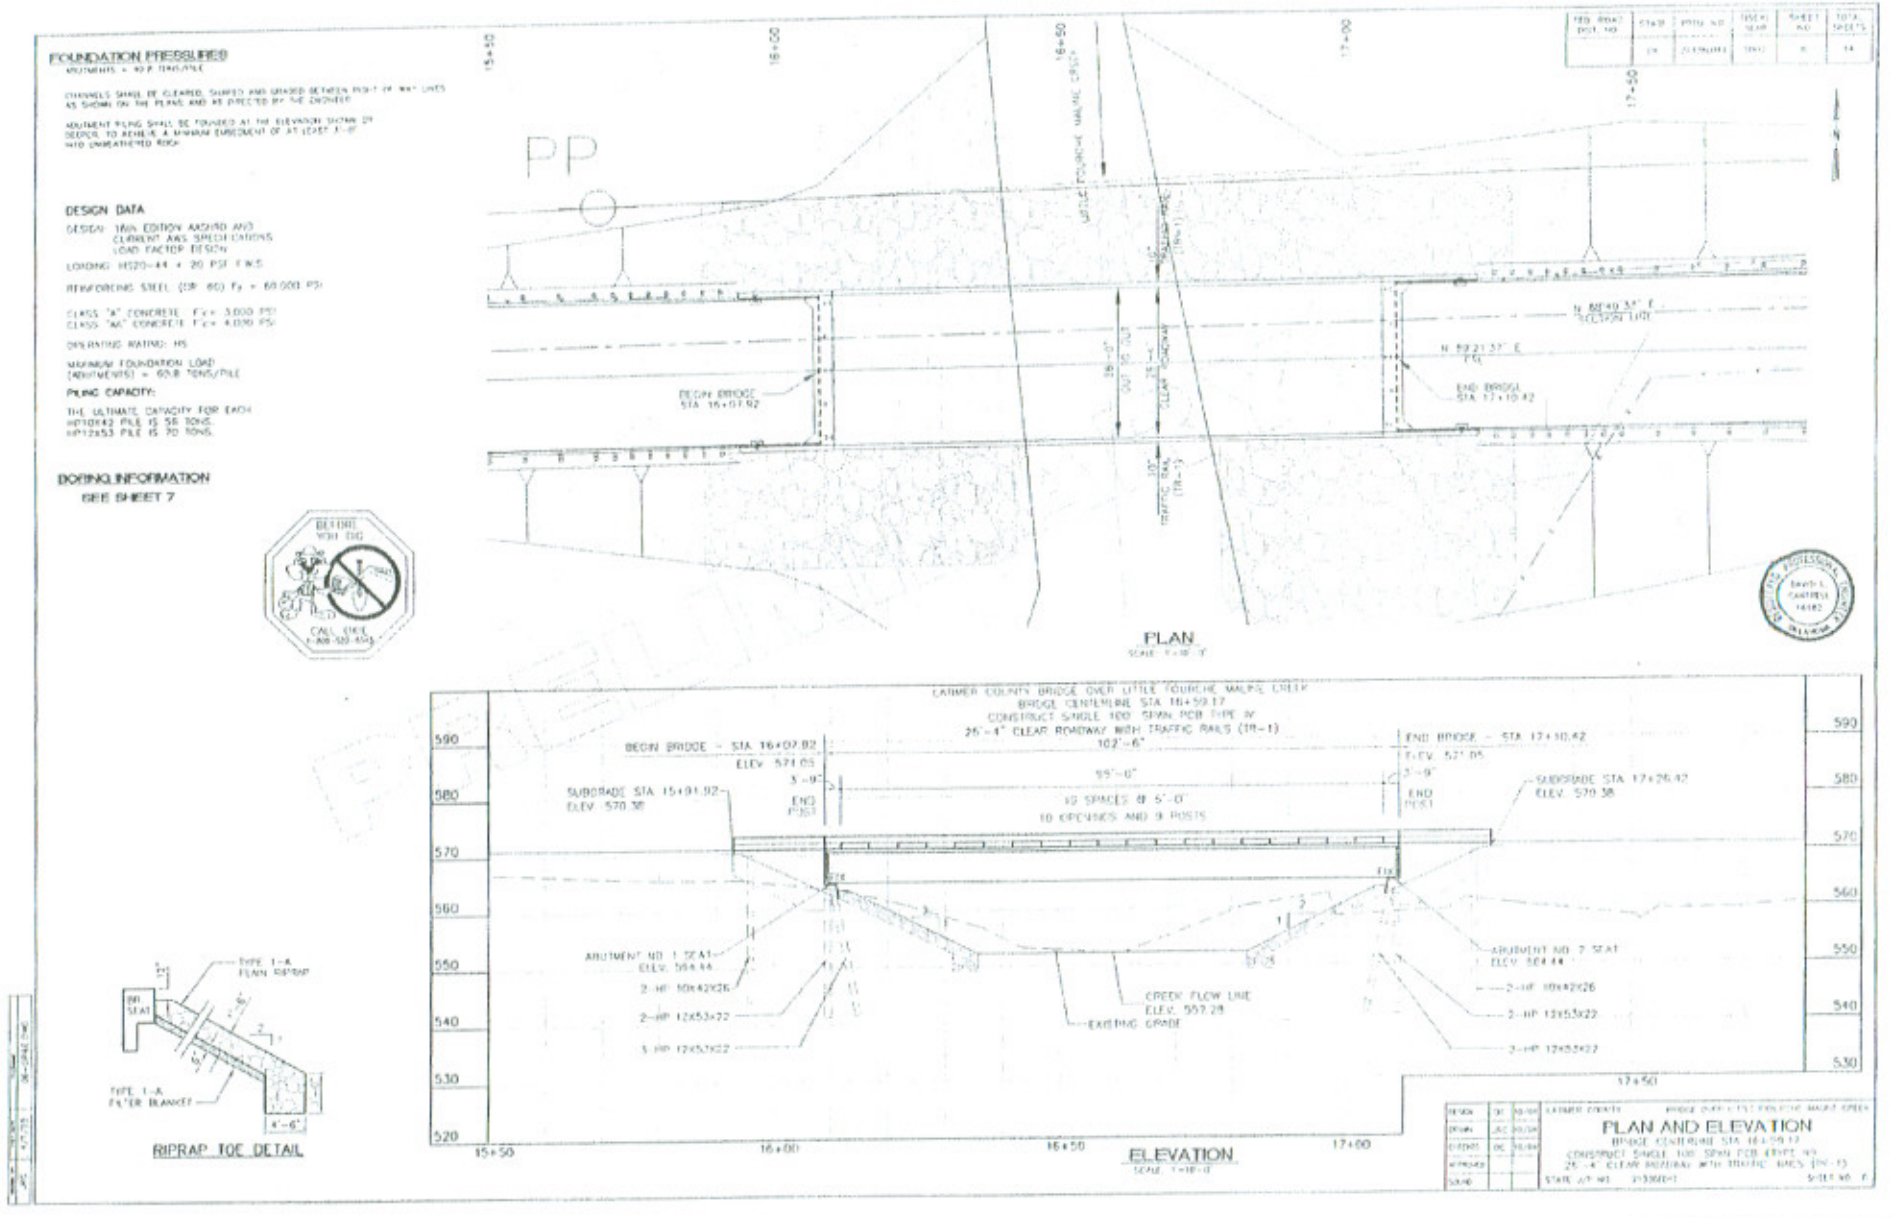

OKR2014349
OKLAHOMA DEPARTMENT OF TRANSPORTATION
LITTLE FOURCHE MALINE CREEK
BRIDGE REPLACEMENT
ENCLOSURE 2 OF 4