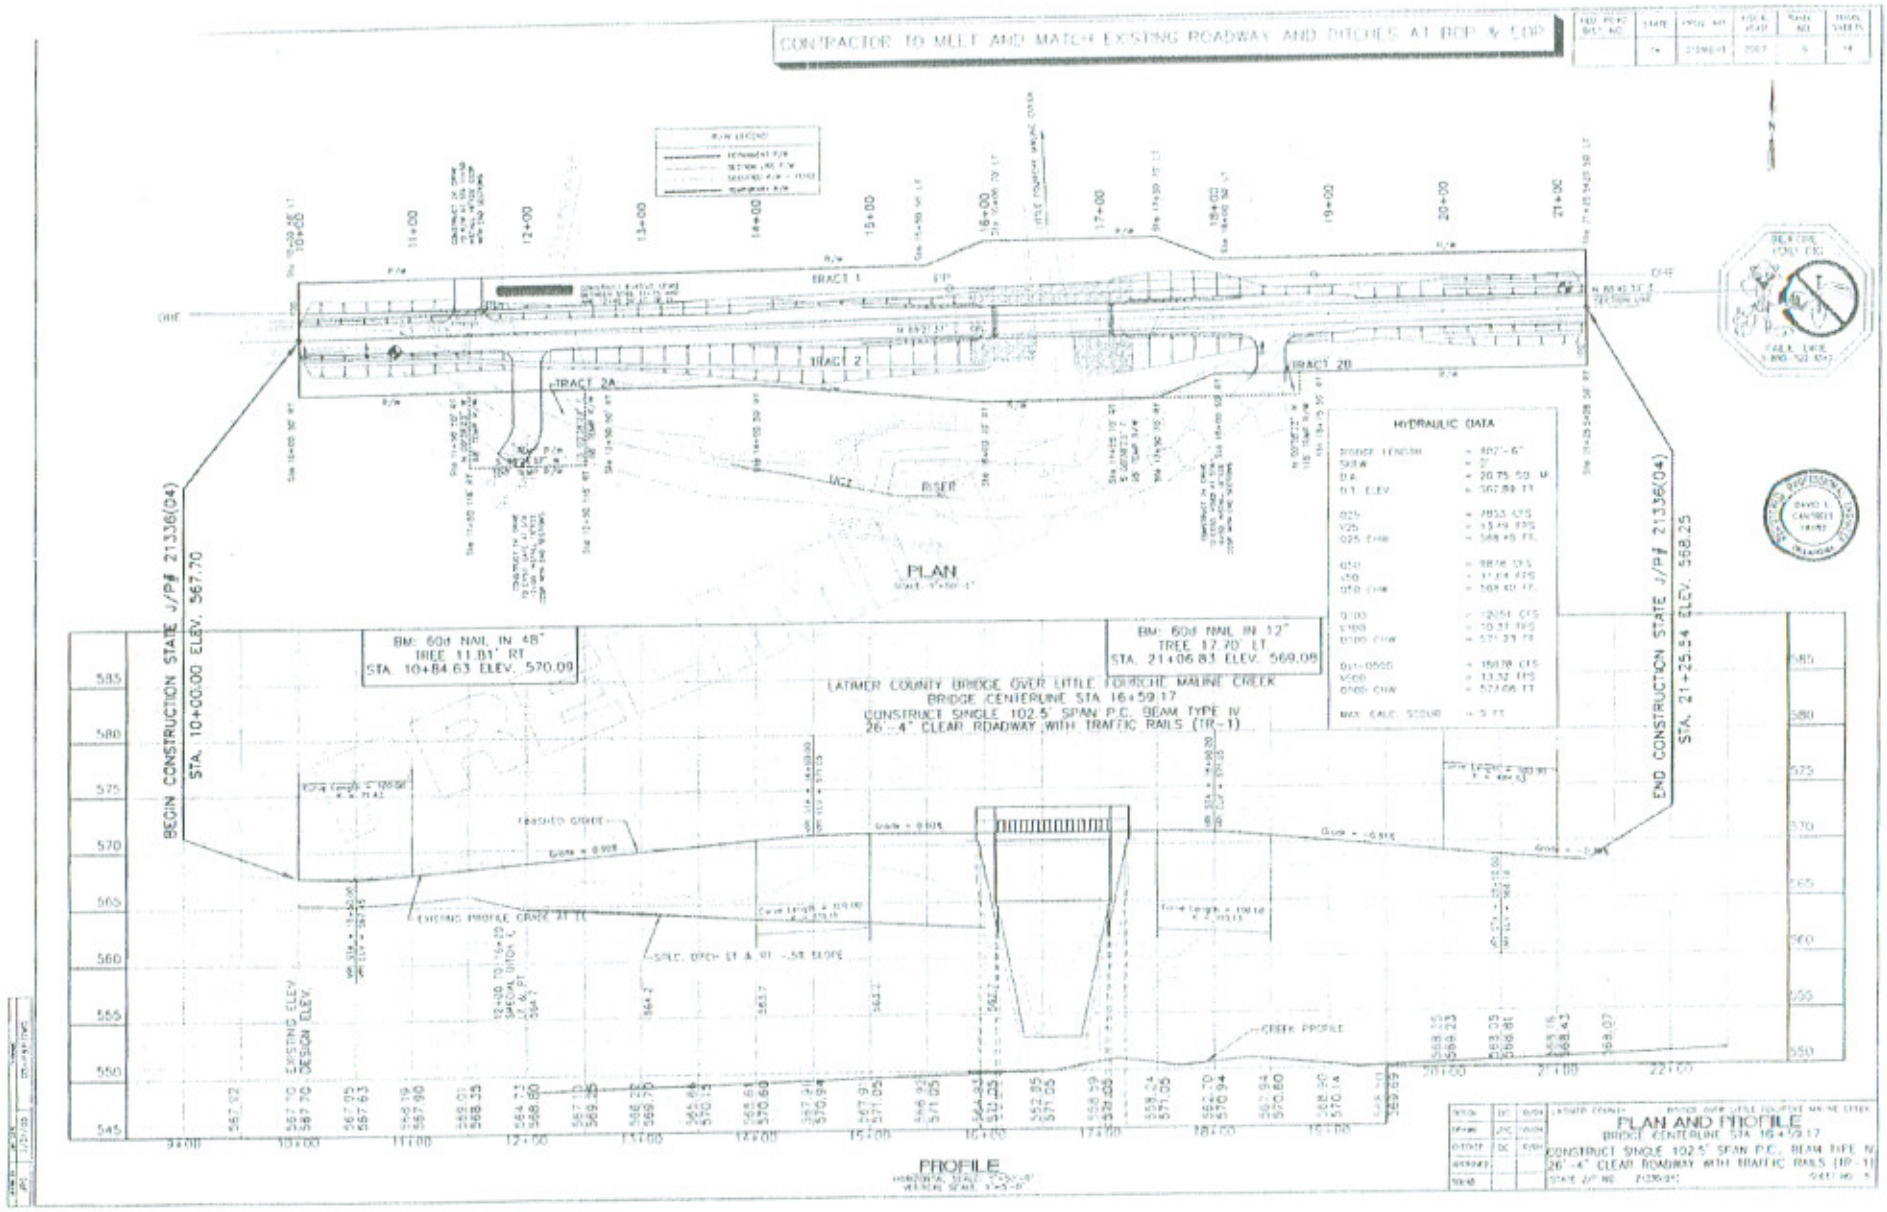

OKR2014349
OKLAHOMA DEPARTMENT OF TRANSPORTATION
LITTLE FOURCHE MALINE CREEK
BRIDGE REPLACEMENT
ENCLOSURE 3 OF 4