OKR2014451
PAYNE COUNTY CONSERVATION DISTRICT
UNNAMED TRIBUTARY TO COW CREEK
FLOODWATER RETARDING STRUCTURE
ENCLOSURE 3 OF 6

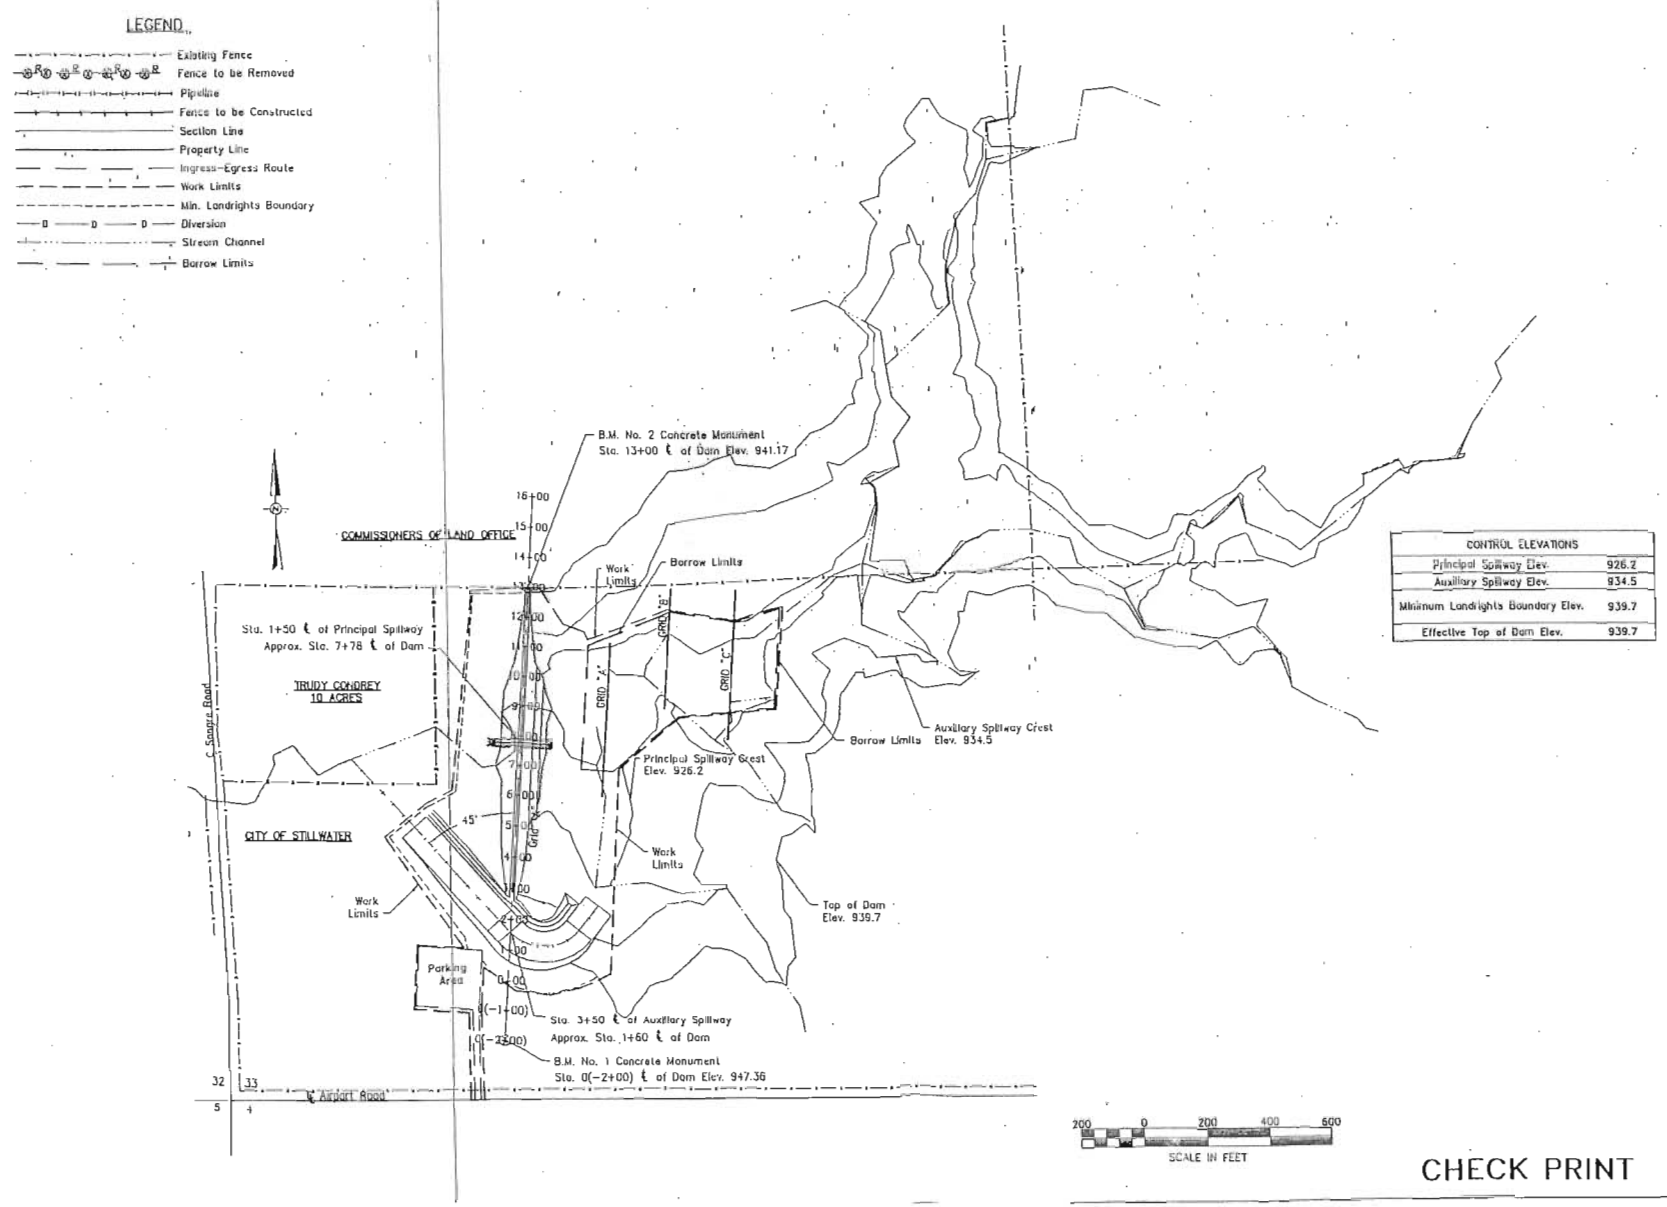

CONTROL ELEVATIONS	
Principal Spillway Elev.	926.2
Auxiliary Spillway Elev.	934.5
Minimum Landrights Boundary Elev.	939.7
Effective Top of Dam Elev.	939.7

RESERVOIR AREA MAP
FLOODWATER RETARDING STRUCTURE SITE NO. 33C
STILLWATER CREEK WATERSHED
PAYNE COUNTY, OKLAHOMA

		Date
Designed	L. BARDOPH	05-01-
Drawn	A. LANE	05-01
Revised	A. LANE	15-04
Approved	XXX	XXX

NRCS
Natural Resources Conservation Service
United States Department of Agriculture

E-File Location:

Drawing No.
OK-375

Sheet 2 of 28