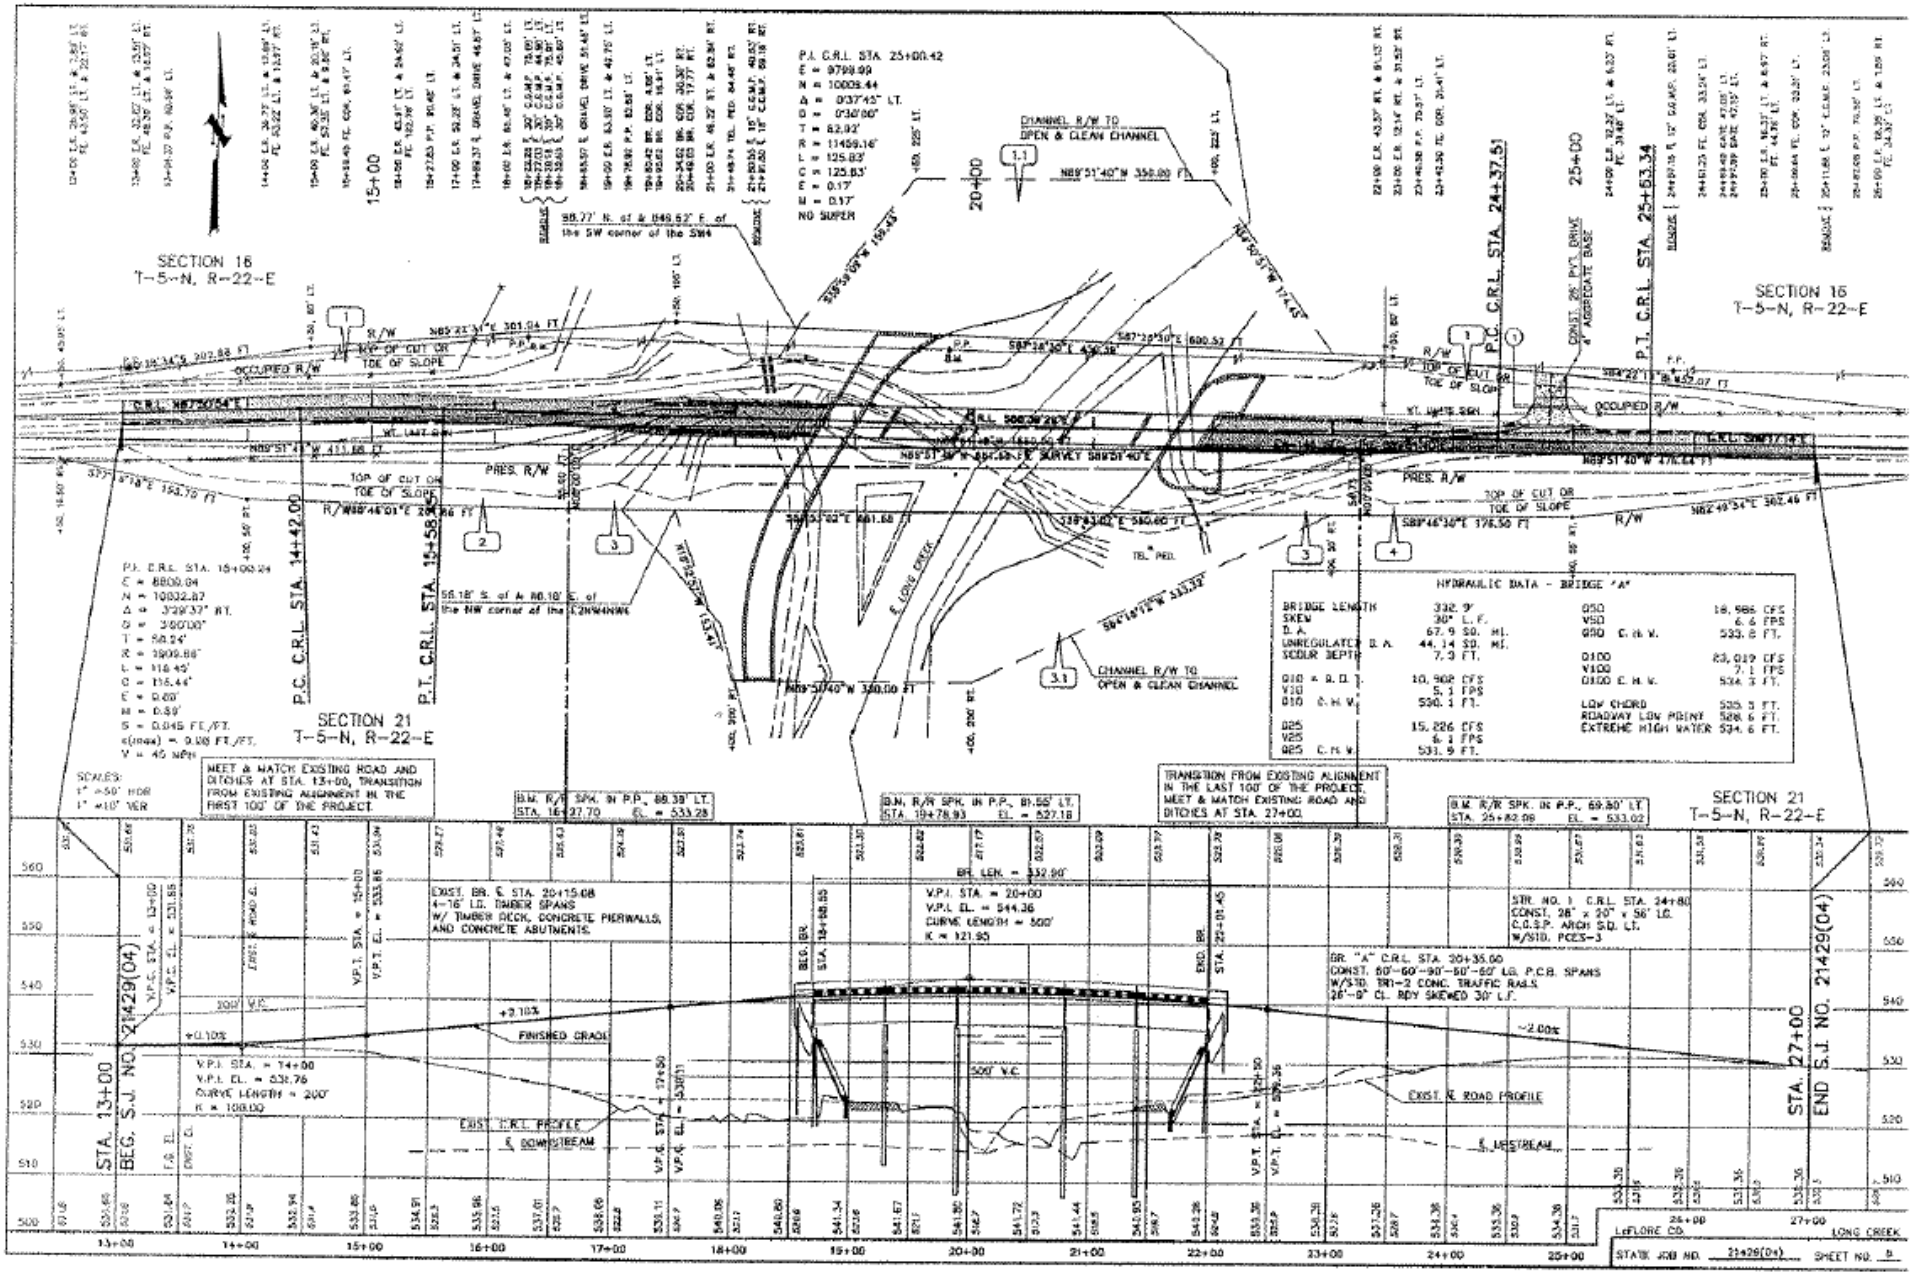

OKR2014572
MR. LANCE SMITH, COMMISSIONER
LEFLORE COUNTY COURTHOUSE
LONG CREEK
BRIDGE REPLACEMENT AND ROADWAY REALIGNMENT
ENCLOSURE 3 OF 4