OKR2014630
WAL-MART STORES, INC.
UNNAMED TRIBUTARY OF SANDY CREEK
WAL-MART RETAIL CENTER #324-02
ENCLOSURE 5 OF 5

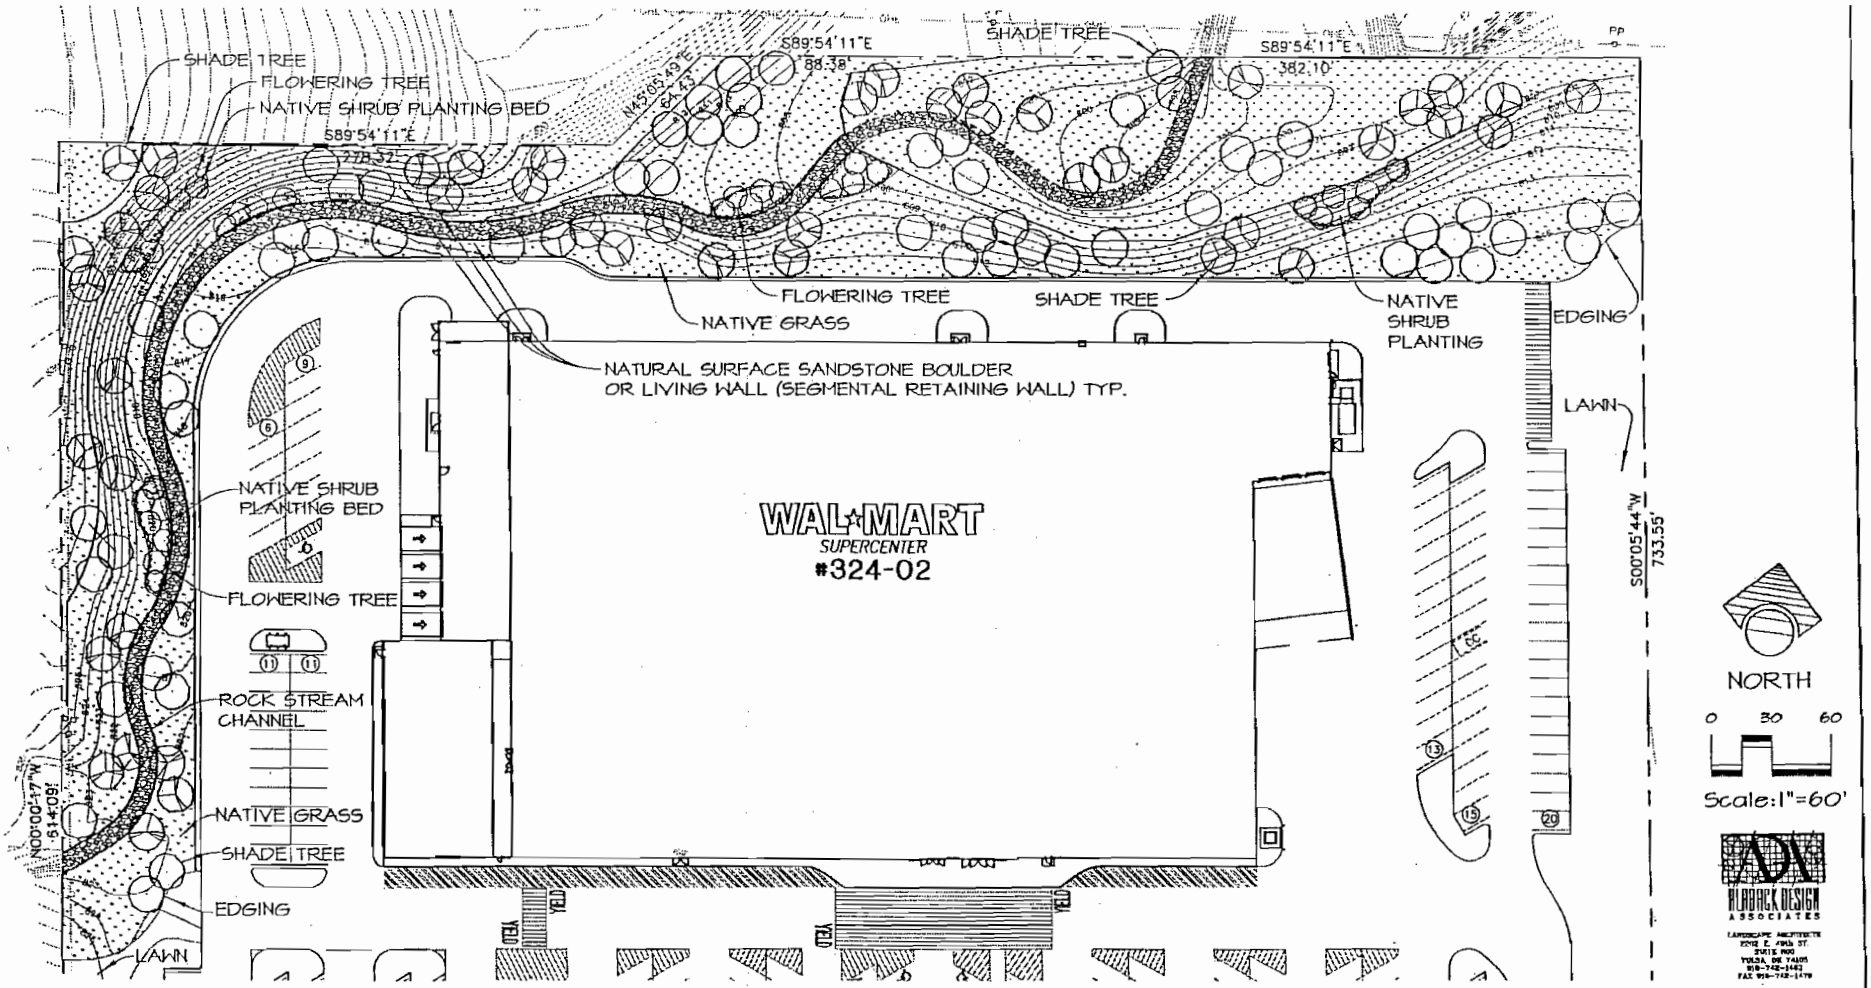

RIPARIAN TREE LIST (10 GALLON)

HACKBERRY	CELTIS OCCIDENTALIS
KENTUCKY COFFEE TREE	GYMNOCLADUS DIOICA
GOLDENRAIN TREE	KOELREUTERIA PANICULATA
OSAGE ORANGE	MACHURA POMIFERA
LONDON PLANETREE	PLATANUS X ACERIFOLIA
WHITE OAK	QUERCUS ALBA
BALD CYPRESS	TAXODIUM DISTICHUM
LACEBARK ELM	ULMUS PARVIFOLIA
REDBUD	CERCIS CANADENSIS

NATIVE SHRUB LIST

GNOME PYRACANTHA	PYRACANTHA X 'GNOZAM'
GRO-LOW SUMAC	RHUS AROMATICA 'GRO-LOW'
NORTHERN SEA OATS	UNIOLA LATIFOLIA
LITTLE BLUE STEM	SCHIZACHYRIUM SCOPARIUM
WEEPING LOVEGRASS	ERAGROSTIS CURVULA

NATIVE GRASS LIST

BUFFALO GRASS	BUCHLOE DACTYLOIDES
BLUE GRAMMA	BOUTELOUA GRACILIS

BSW INTERNATIONAL
ONE WEST 3RD STREET
SUITE 800
TULSA, OKLAHOMA 74103

ATTACHMENT 2 - FIGURE 2
PRELIMINARY LANDSCAPE MITIGATION PLAN

Wal-Mart Retail Center #324-02
Wal-Mart Stores, Inc.
Bristow, Oklahoma
August 5, 2005
Scale: 1" = 60'-0"

U:\BSW Projects\Wal-Mart\Oklahoma\Bristow\Drawings\prelim ls mitigation plan.dwg, 8/4/2005 1:51:32 PM