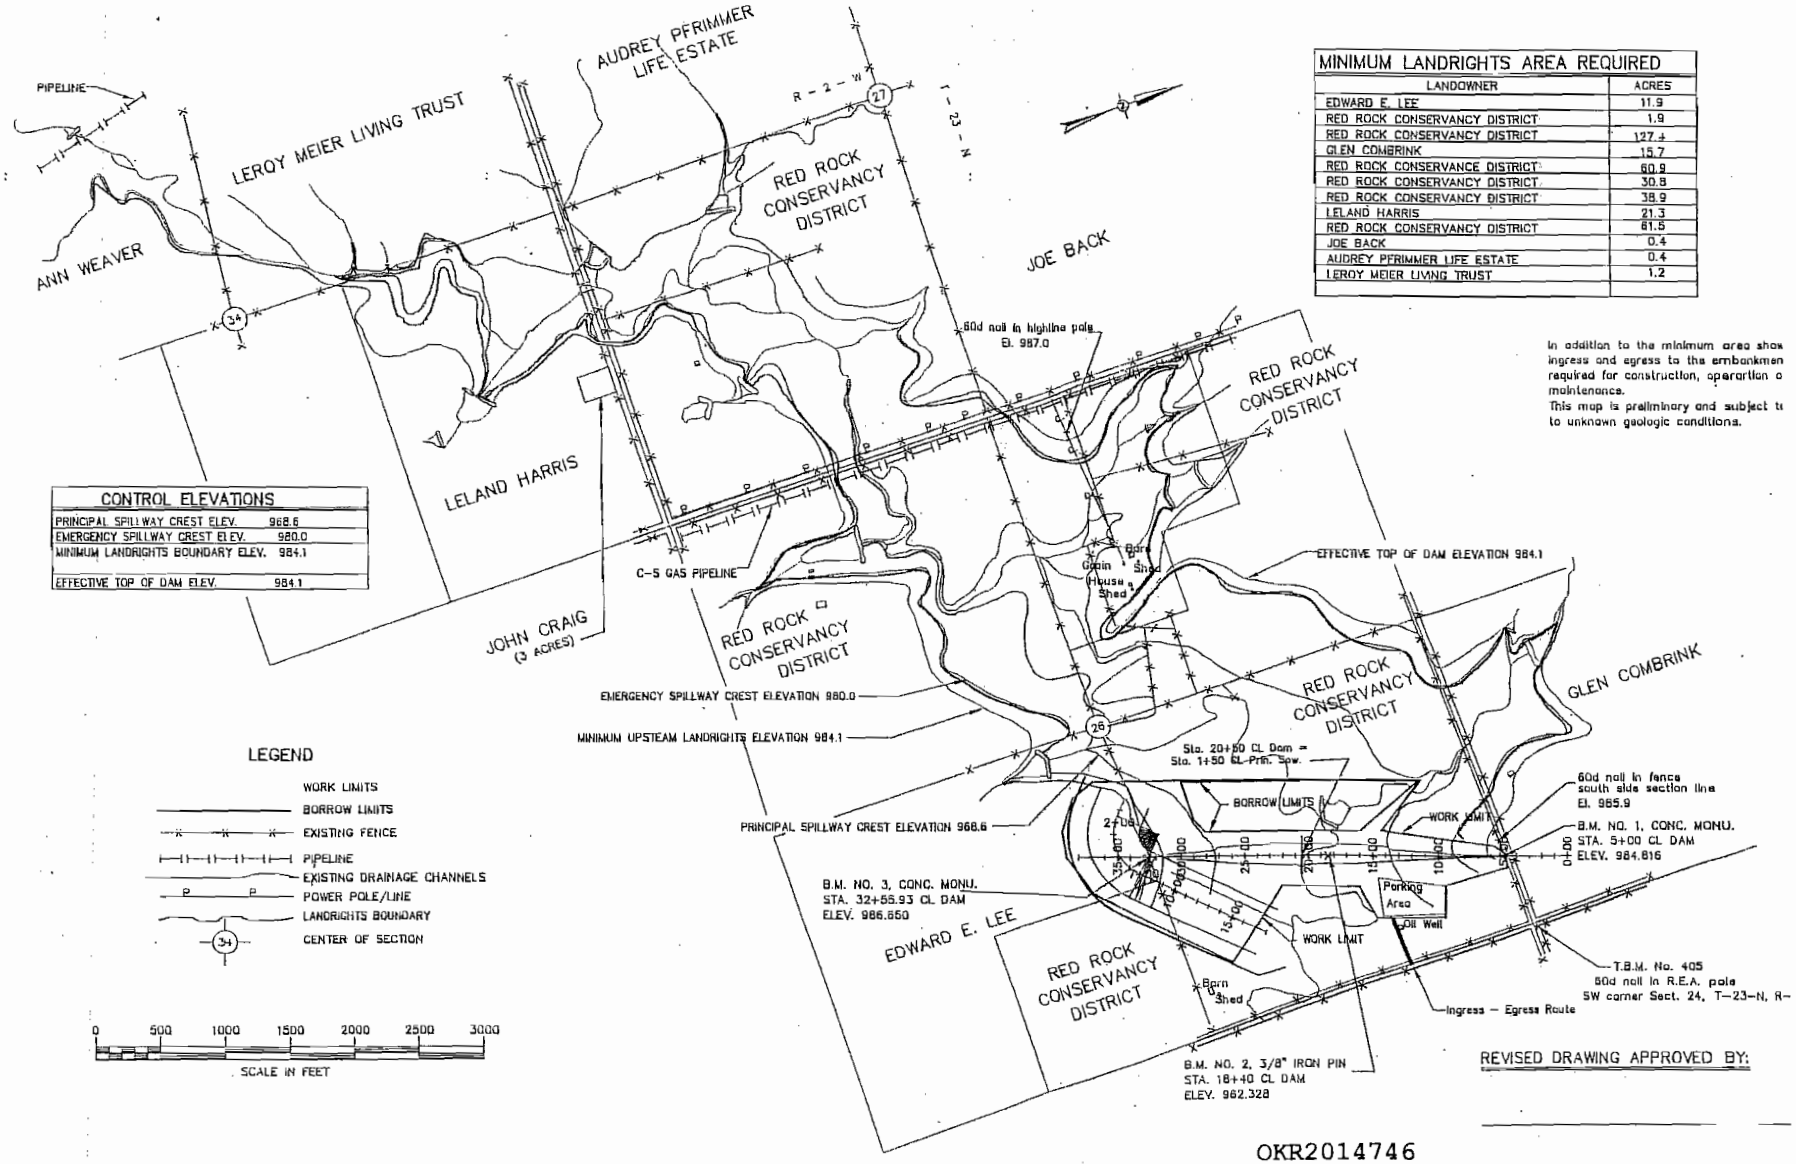

MINIMUM LANDRIGHTS AREA REQUIRED	
LANDOWNER	ACRES
EDWARD E. LEE	11.9
RED ROCK CONSERVANCY DISTRICT	1.9
RED ROCK CONSERVANCY DISTRICT	127.±
GLEN COMBRINK	15.7
RED ROCK CONSERVANCE DISTRICT	60.9
RED ROCK CONSERVANCY DISTRICT	30.8
RED ROCK CONSERVANCY DISTRICT	38.9
LELAND HARRIS	21.3
RED ROCK CONSERVANCY DISTRICT	61.5
JOE BACK	0.4
AUDREY PFRIMMER LIFE ESTATE	0.4
LEROY MEIER LIVING TRUST	1.2

CONTROL ELEVATIONS	
PRINCIPAL SPILLWAY CREST ELEV.	968.6
EMERGENCY SPILLWAY CREST ELEV.	980.0
MINIMUM LANDRIGHTS BOUNDARY ELEV.	984.1
EFFECTIVE TOP OF DAM ELEV.	984.1

In addition to the minimum area show ingress and egress to the embankmen required for construction, operartion o maintenance.
This map is preliminary and subject t to unknown geologic conditions.

REVISED DRAWING APPROVED BY:

OKR2014746
RED ROCK CONSERVANCY DISTRICT
DEAN CREEK
FLOODWATER RETARDING STRUCTURE
ENCLOSURE 2 OF 4