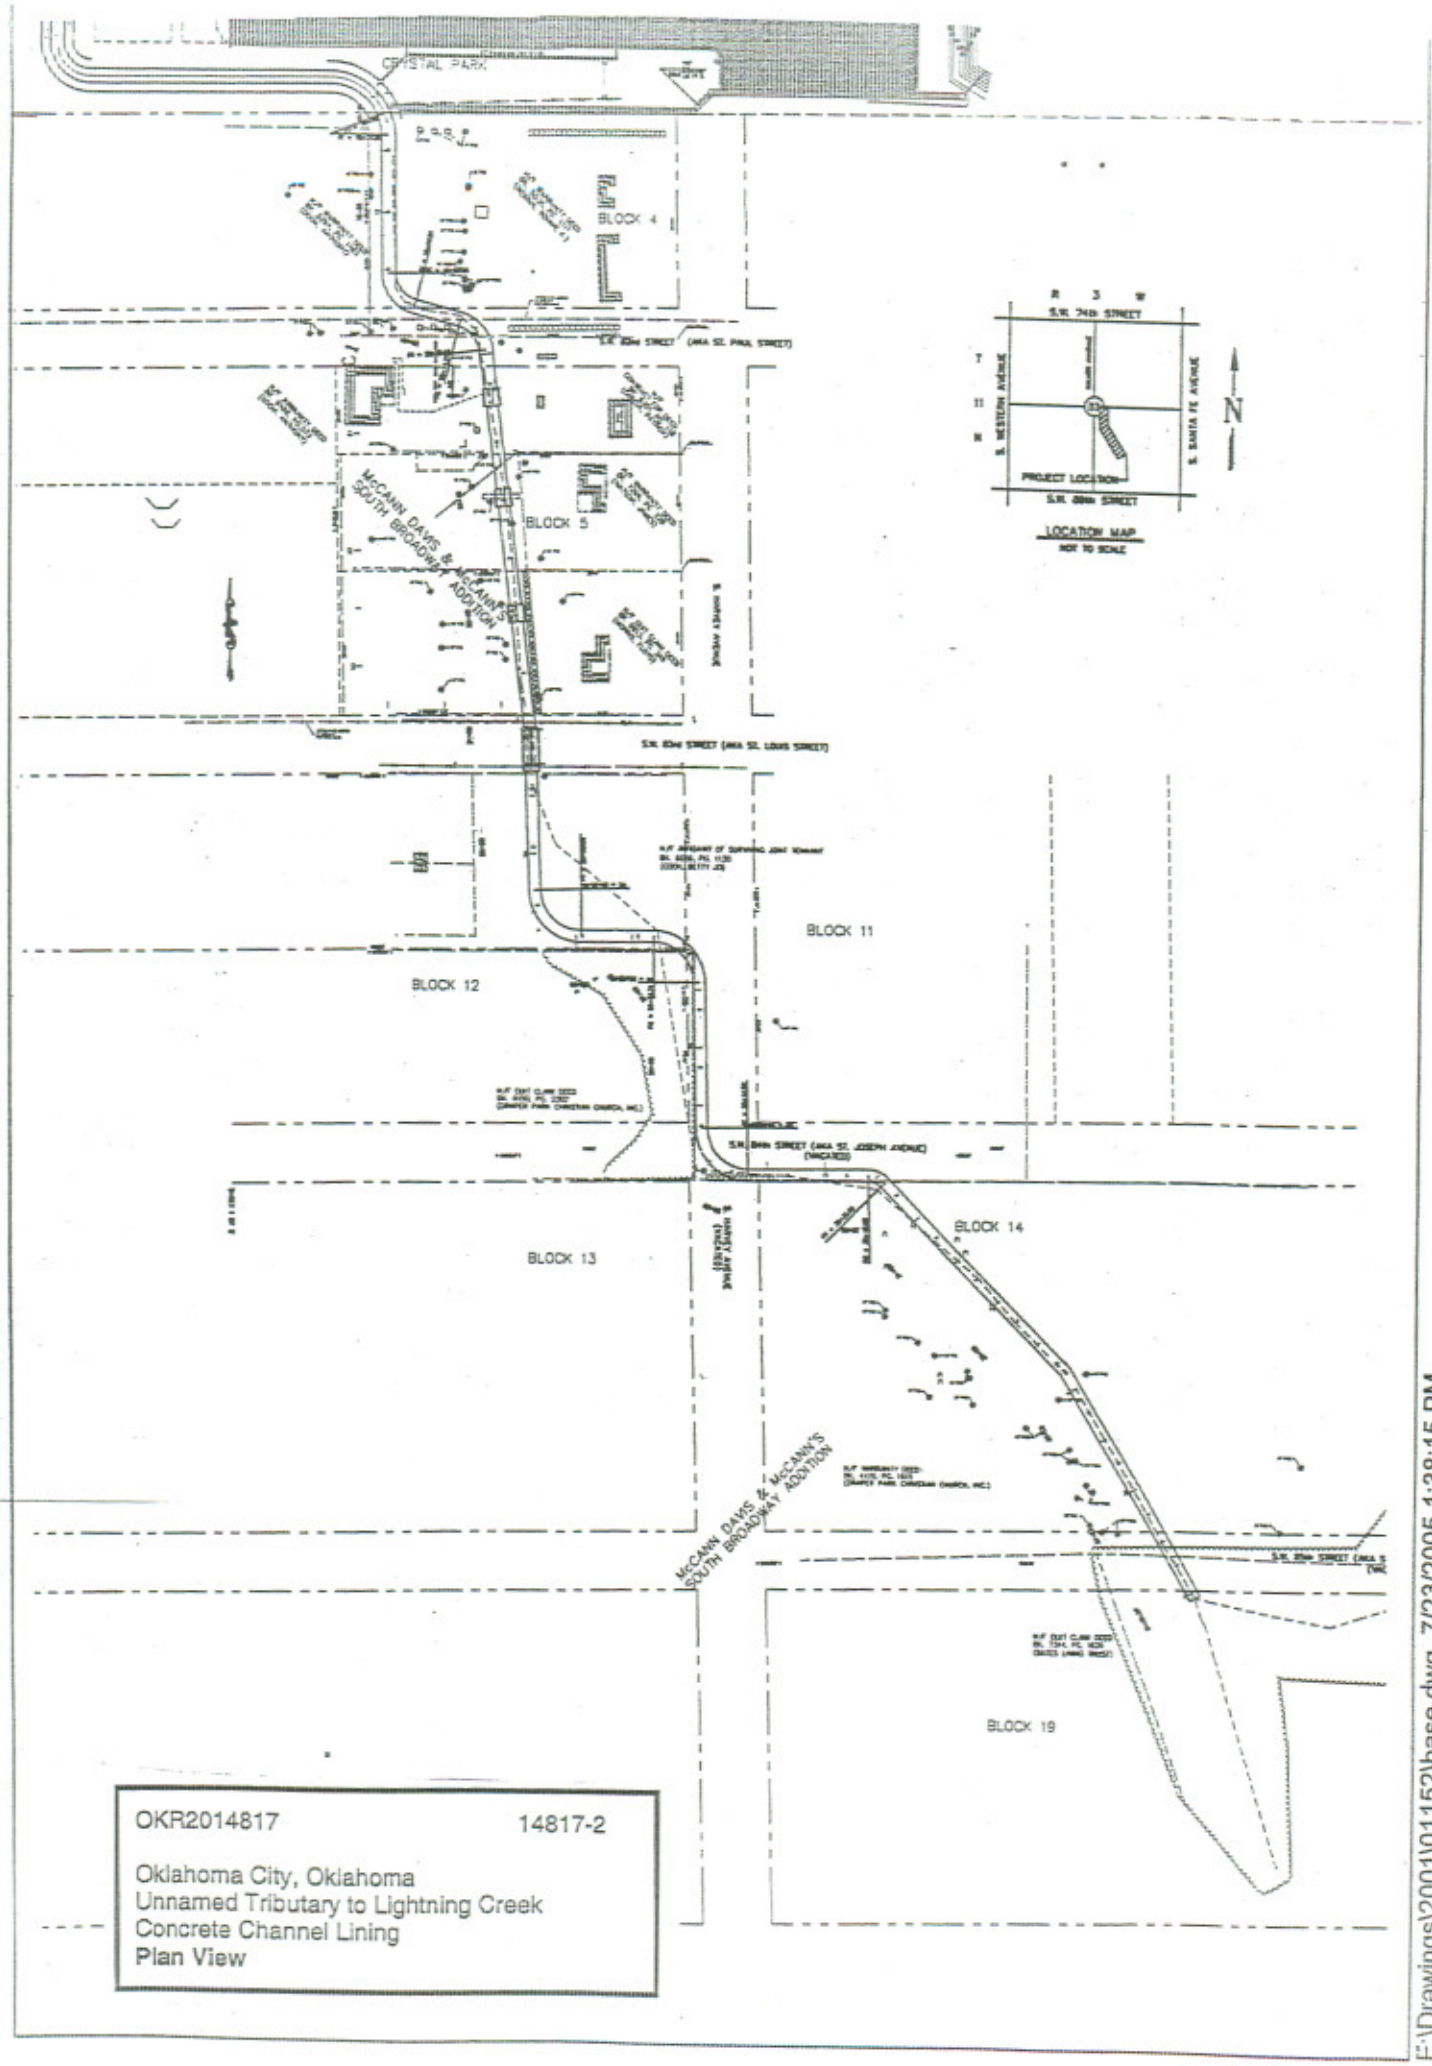

OKR2014817 14817-2

Oklahoma City, Oklahoma
Unnamed Tributary to Lightning Creek
Concrete Channel Lining
Plan View