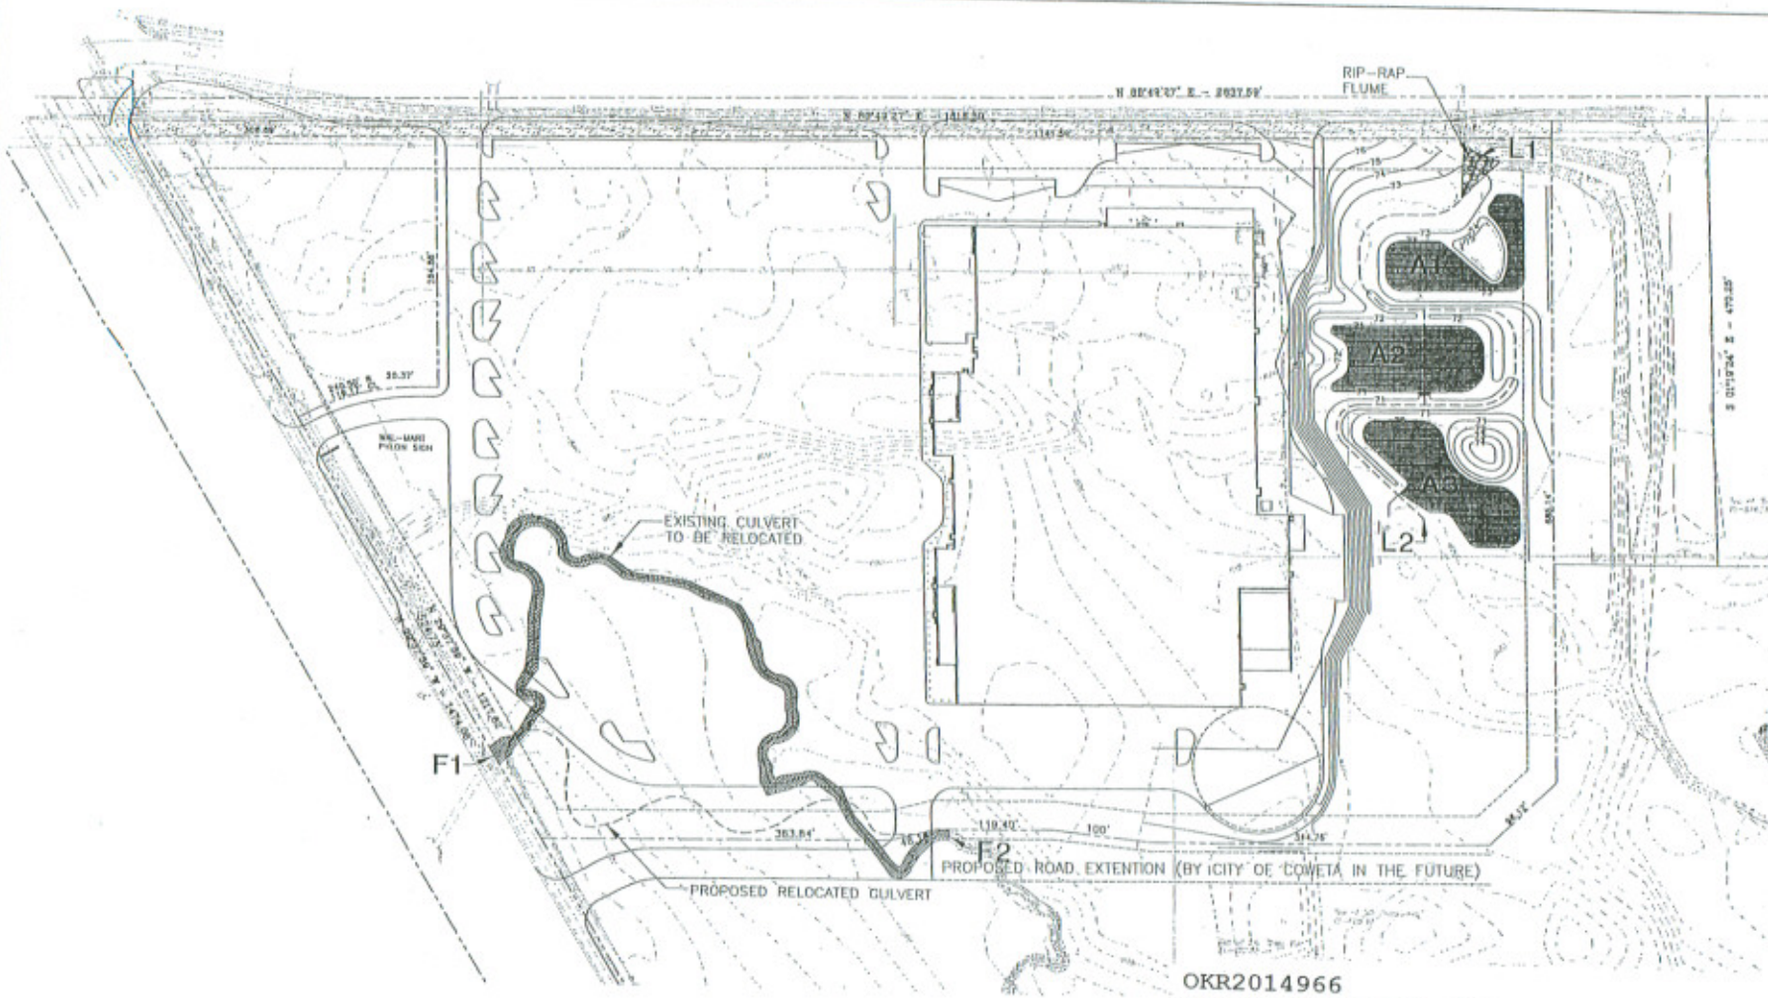

OKR2014966
WAL-MART STORES, INC.
UNNAMED TRIBUTARY TO COWETA CREEK
RETAIL DEVELOPMENT
ENCLOSURE 3 OF 4

PROPOSED LENGTH

L1 → L2 = 879 LF

EXISTING LENGTH

F1 → F2 = 1,039 LF

PROPOSED AREAS

A1	=	0.155 ACRES
A2	=	0.224 ACRES
A3	=	0.230 ACRES
TOTAL	=	0.690 ACRES

BSW INTERNATIONAL

WAL-MART SUPERCENTER
STORE #374-03
COWETA, WAGONER COUNTY, OKLAHOMA
WAL-MART STORES, INC.
BENTONVILLE, AR

MITIGATION PRELIMINARY SITE PLAN
USACE #14966

DESIGNED BY JO | DRAWN BY JO
DATE 4/13/06 | CHECKED BY
JOB No. 05004344

MA-1