OKR2015031

15031-6
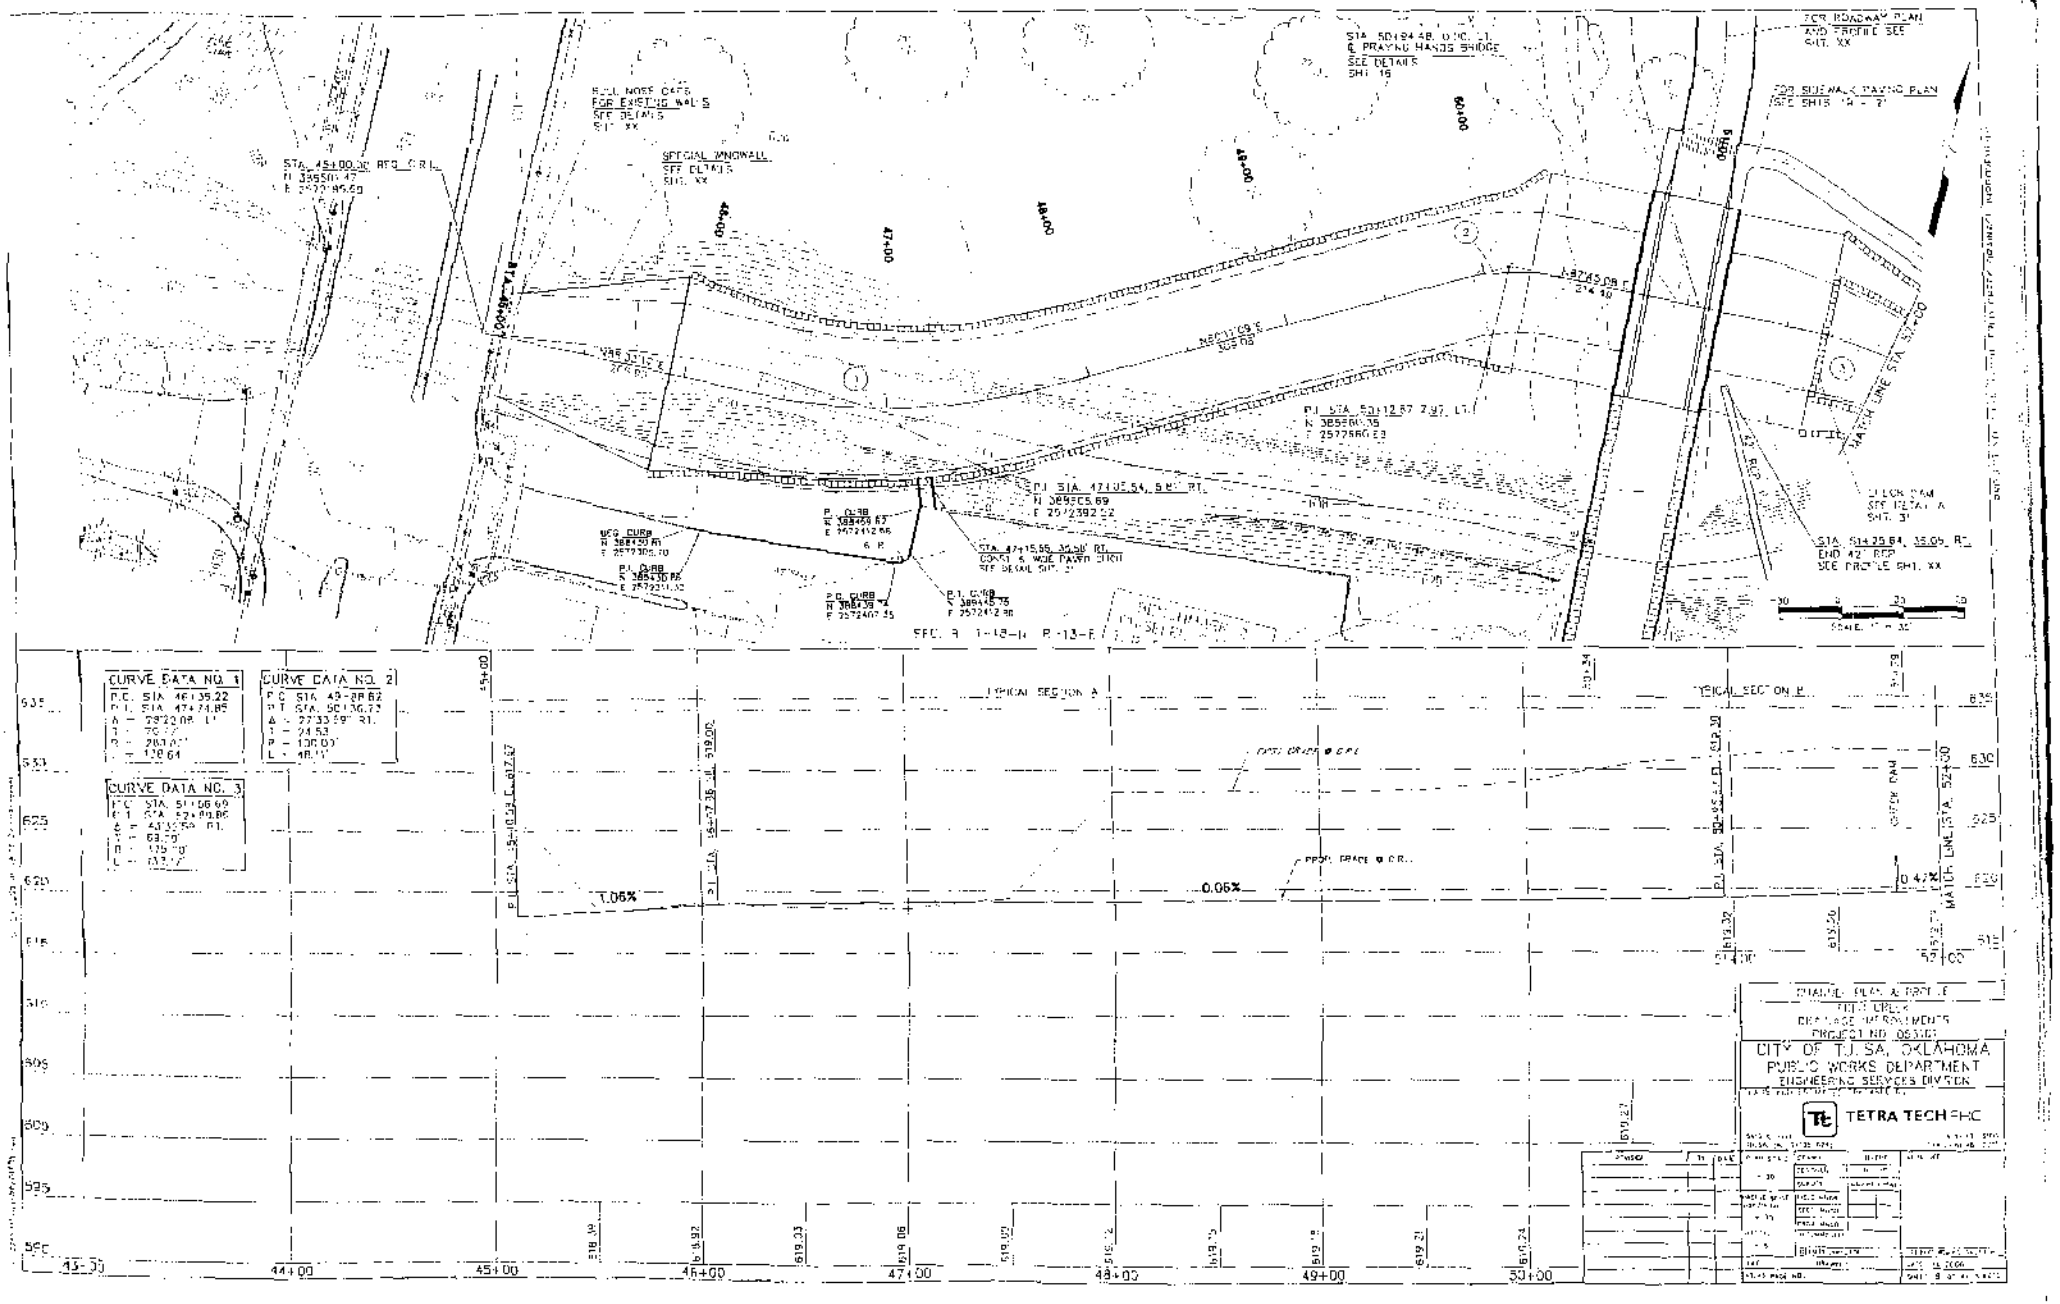
Plan View - Station 45 to 52 Segment
Fred Creek Drainage Improvement Project
Tulsa, Oklahoma