OKR2015031 15031-7
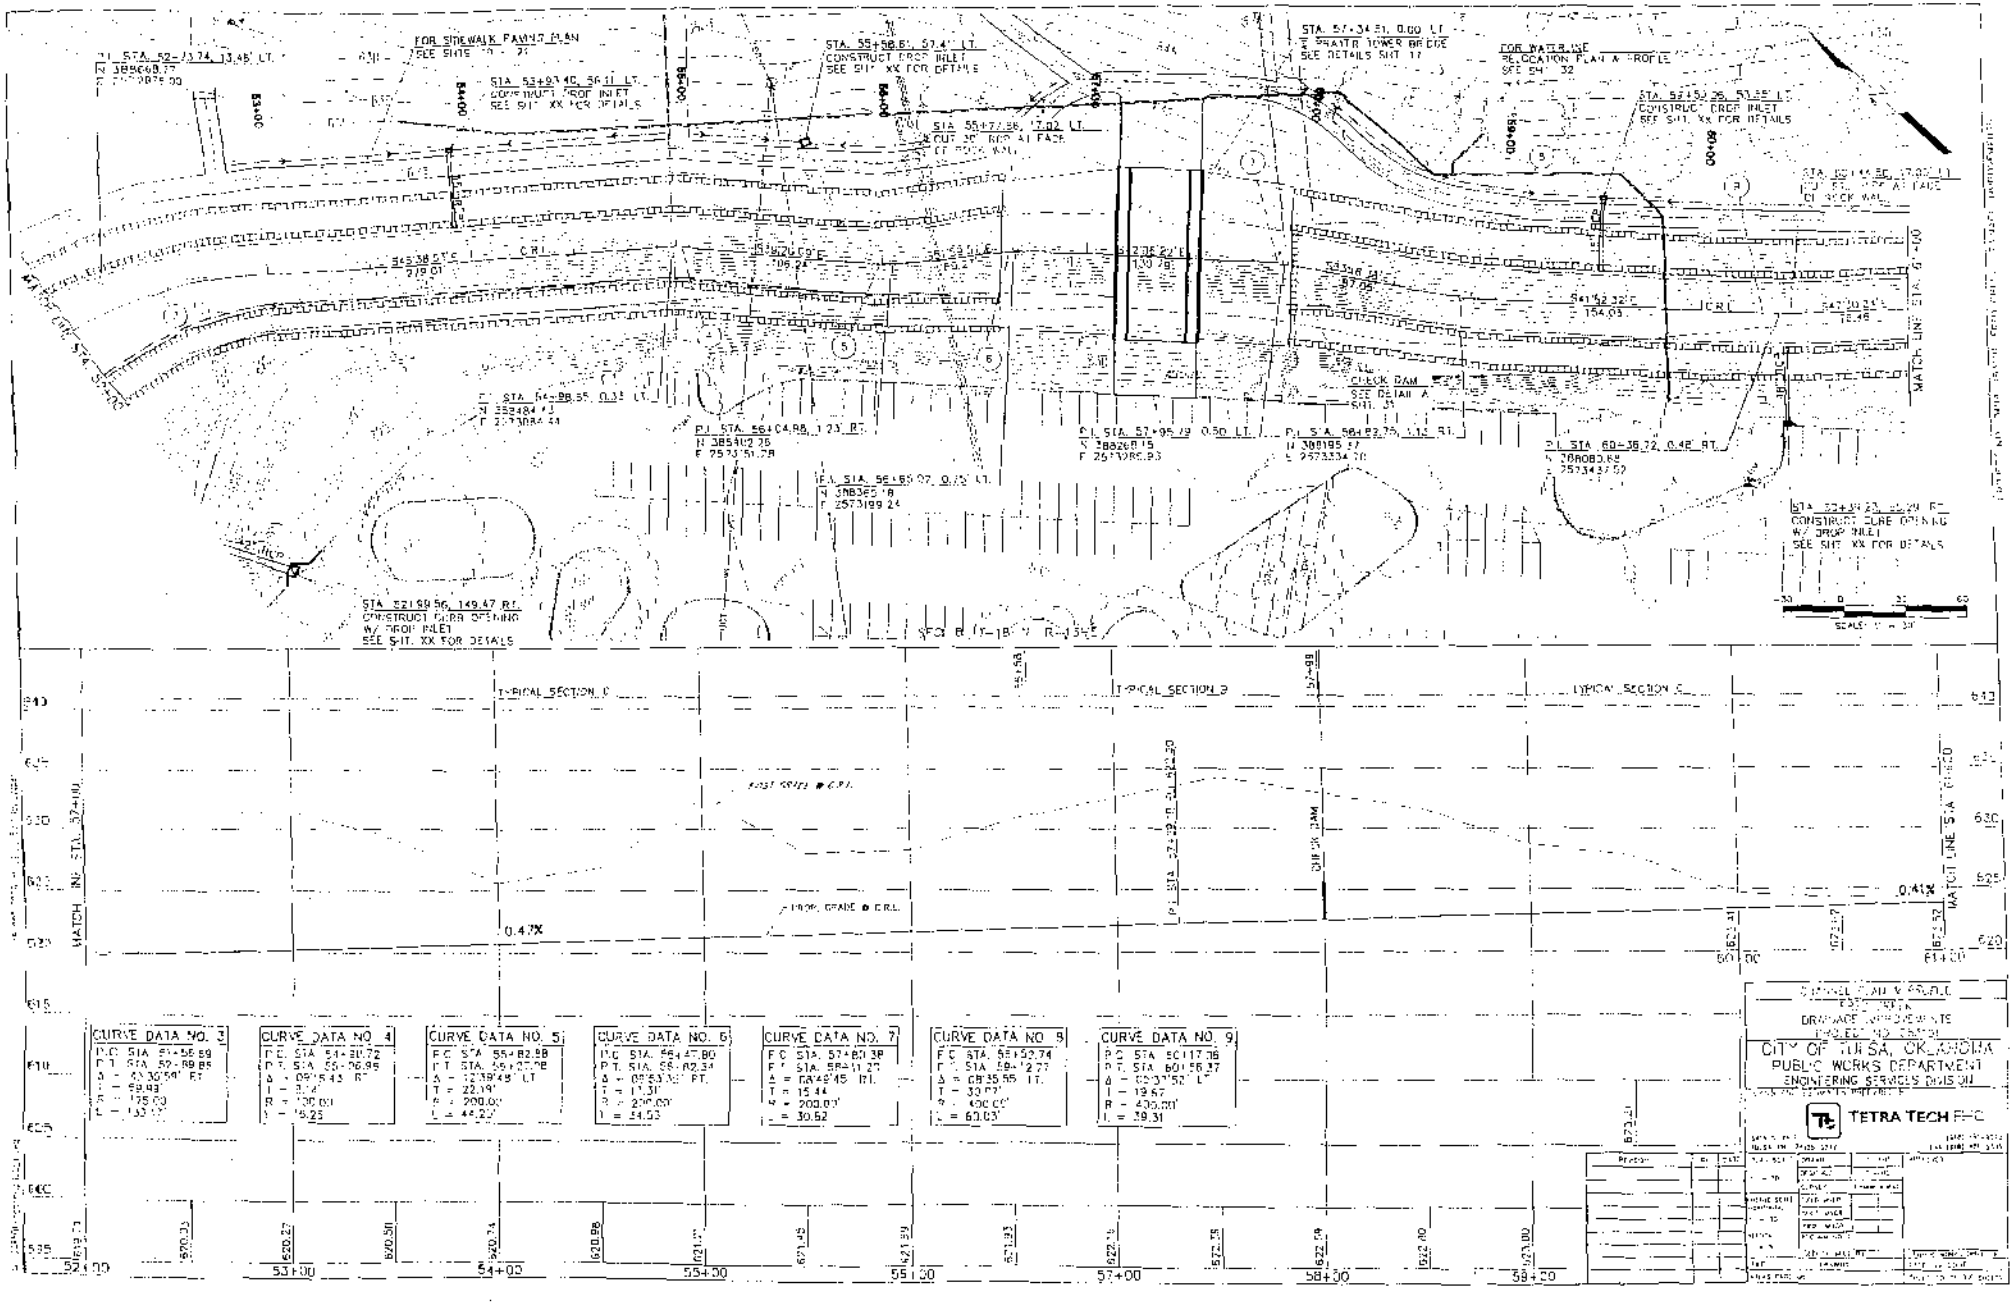
Plan View - Station 52 to 61 Segment
Fred Creek Drainage Improvement Project
Tulsa, Oklahoma