OKR2015031

15031-8

Plan View - Station 61 to 70 Segment
Fred Creek Drainage Improvement Project
Tulsa, Oklahoma
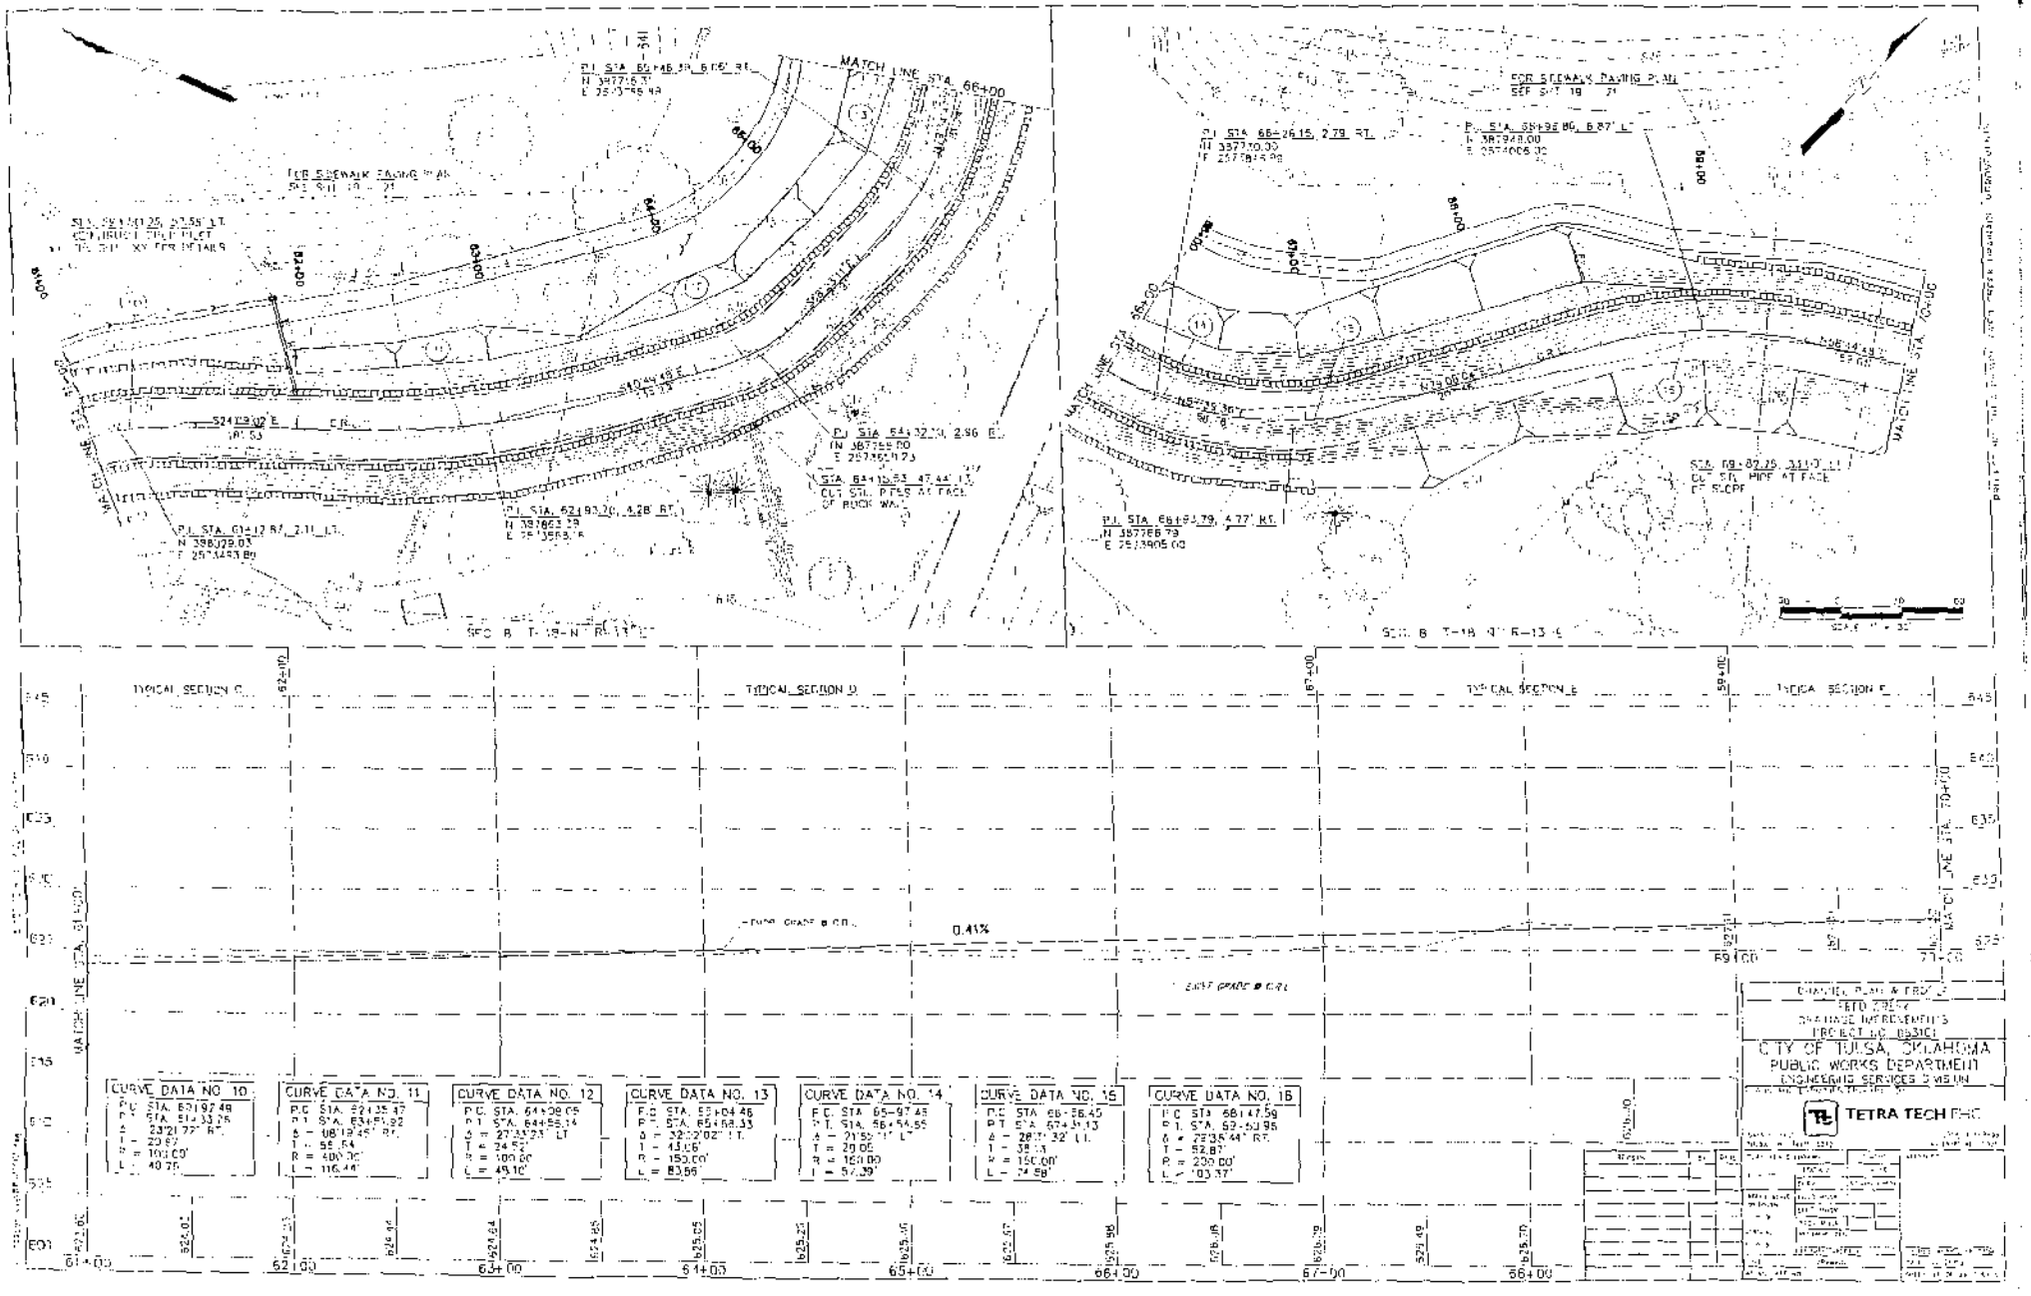
[redacted]