OKR2015031 15031-9
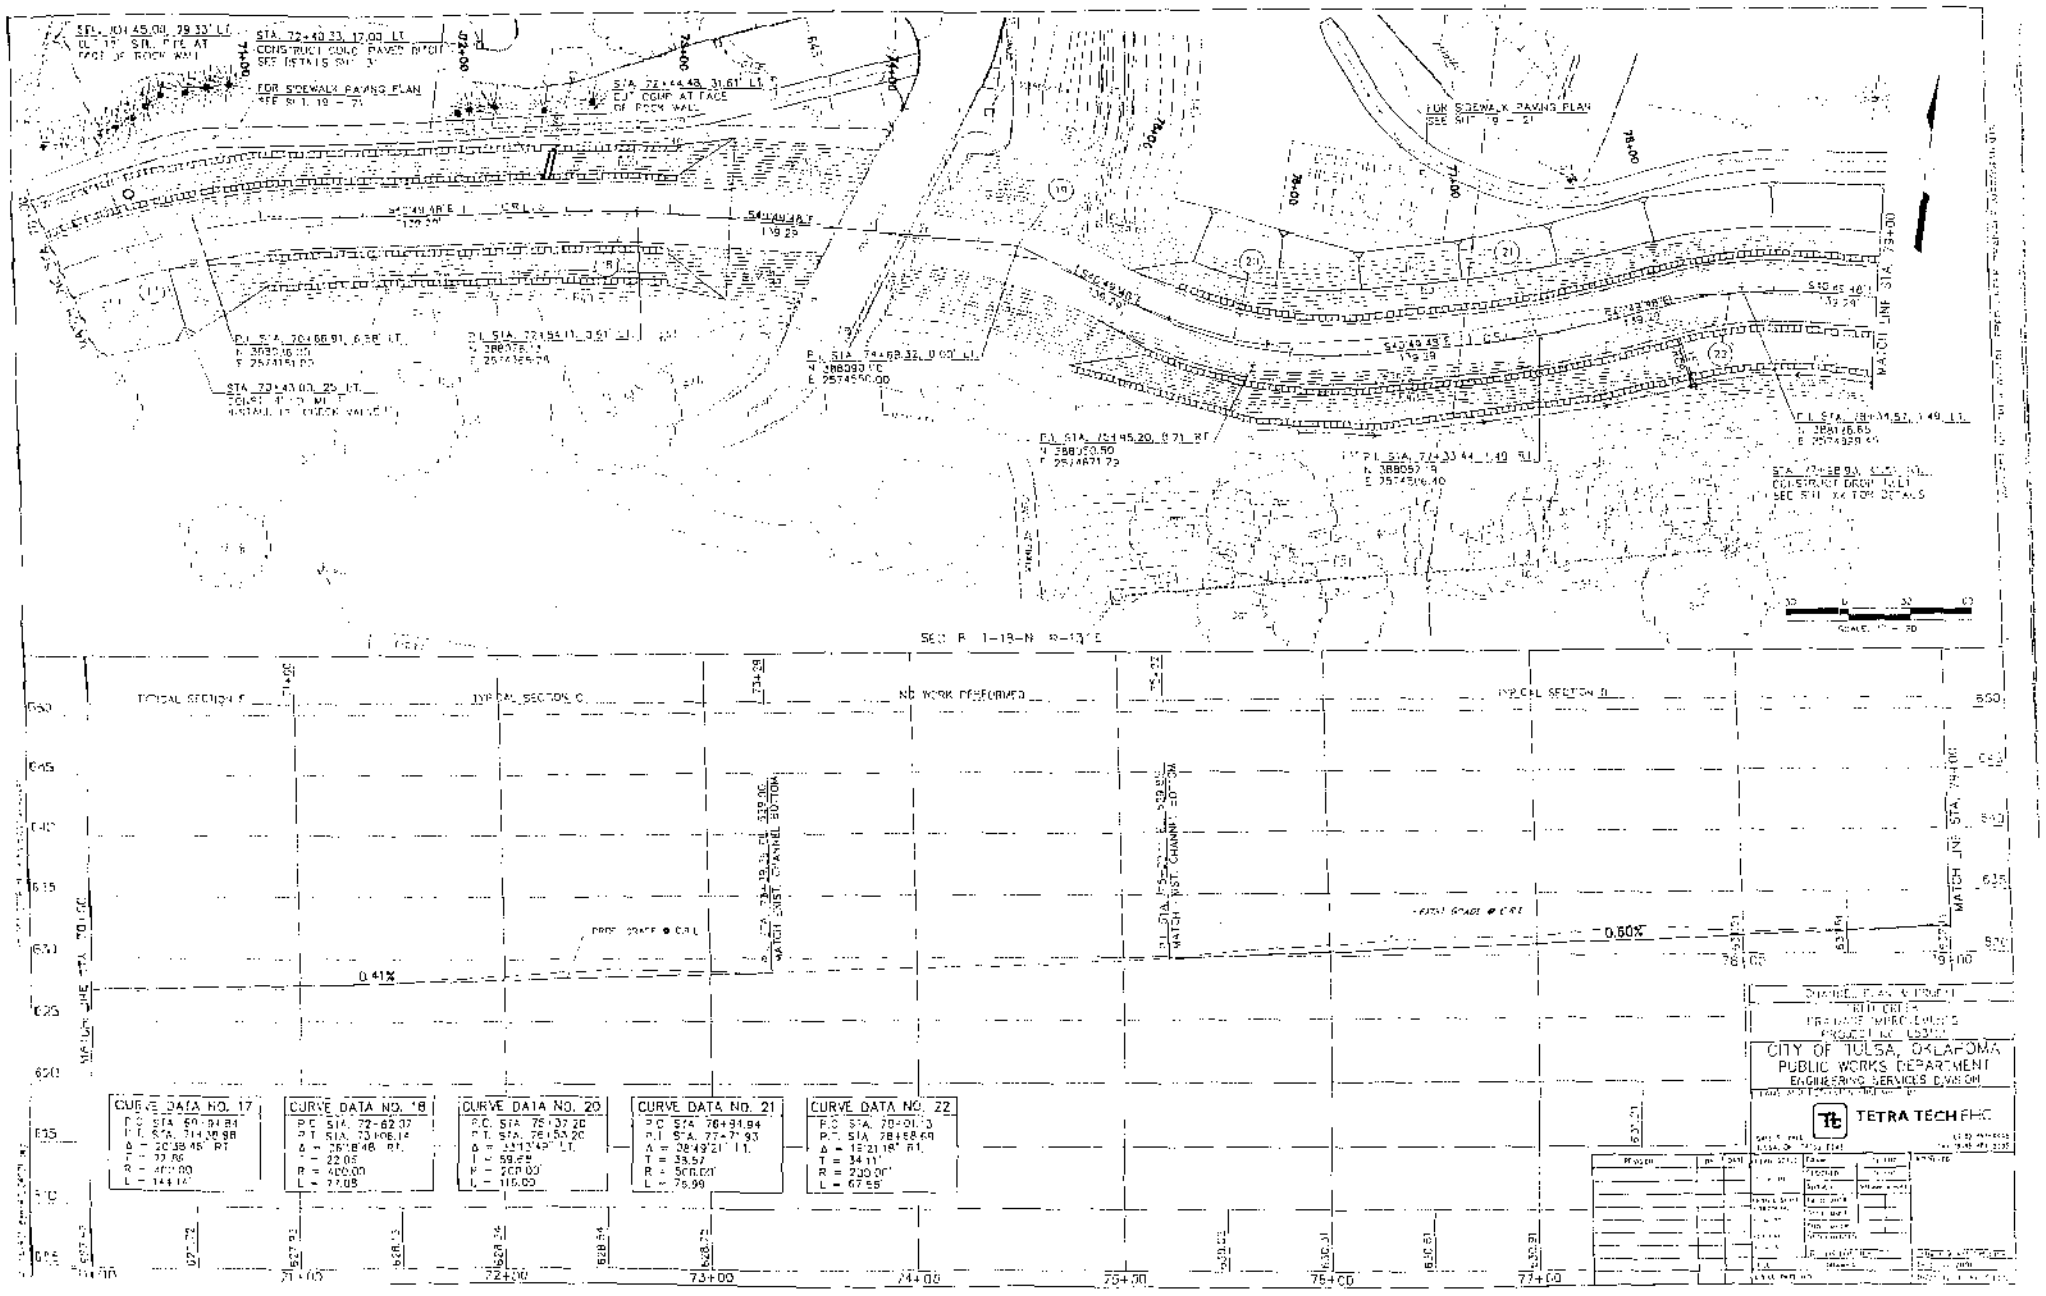
Plan View - Station 70 to 79 Segment
Fred Creek Drainage Improvement Project
Tulsa, Oklahoma