OKR2015031 15031-10
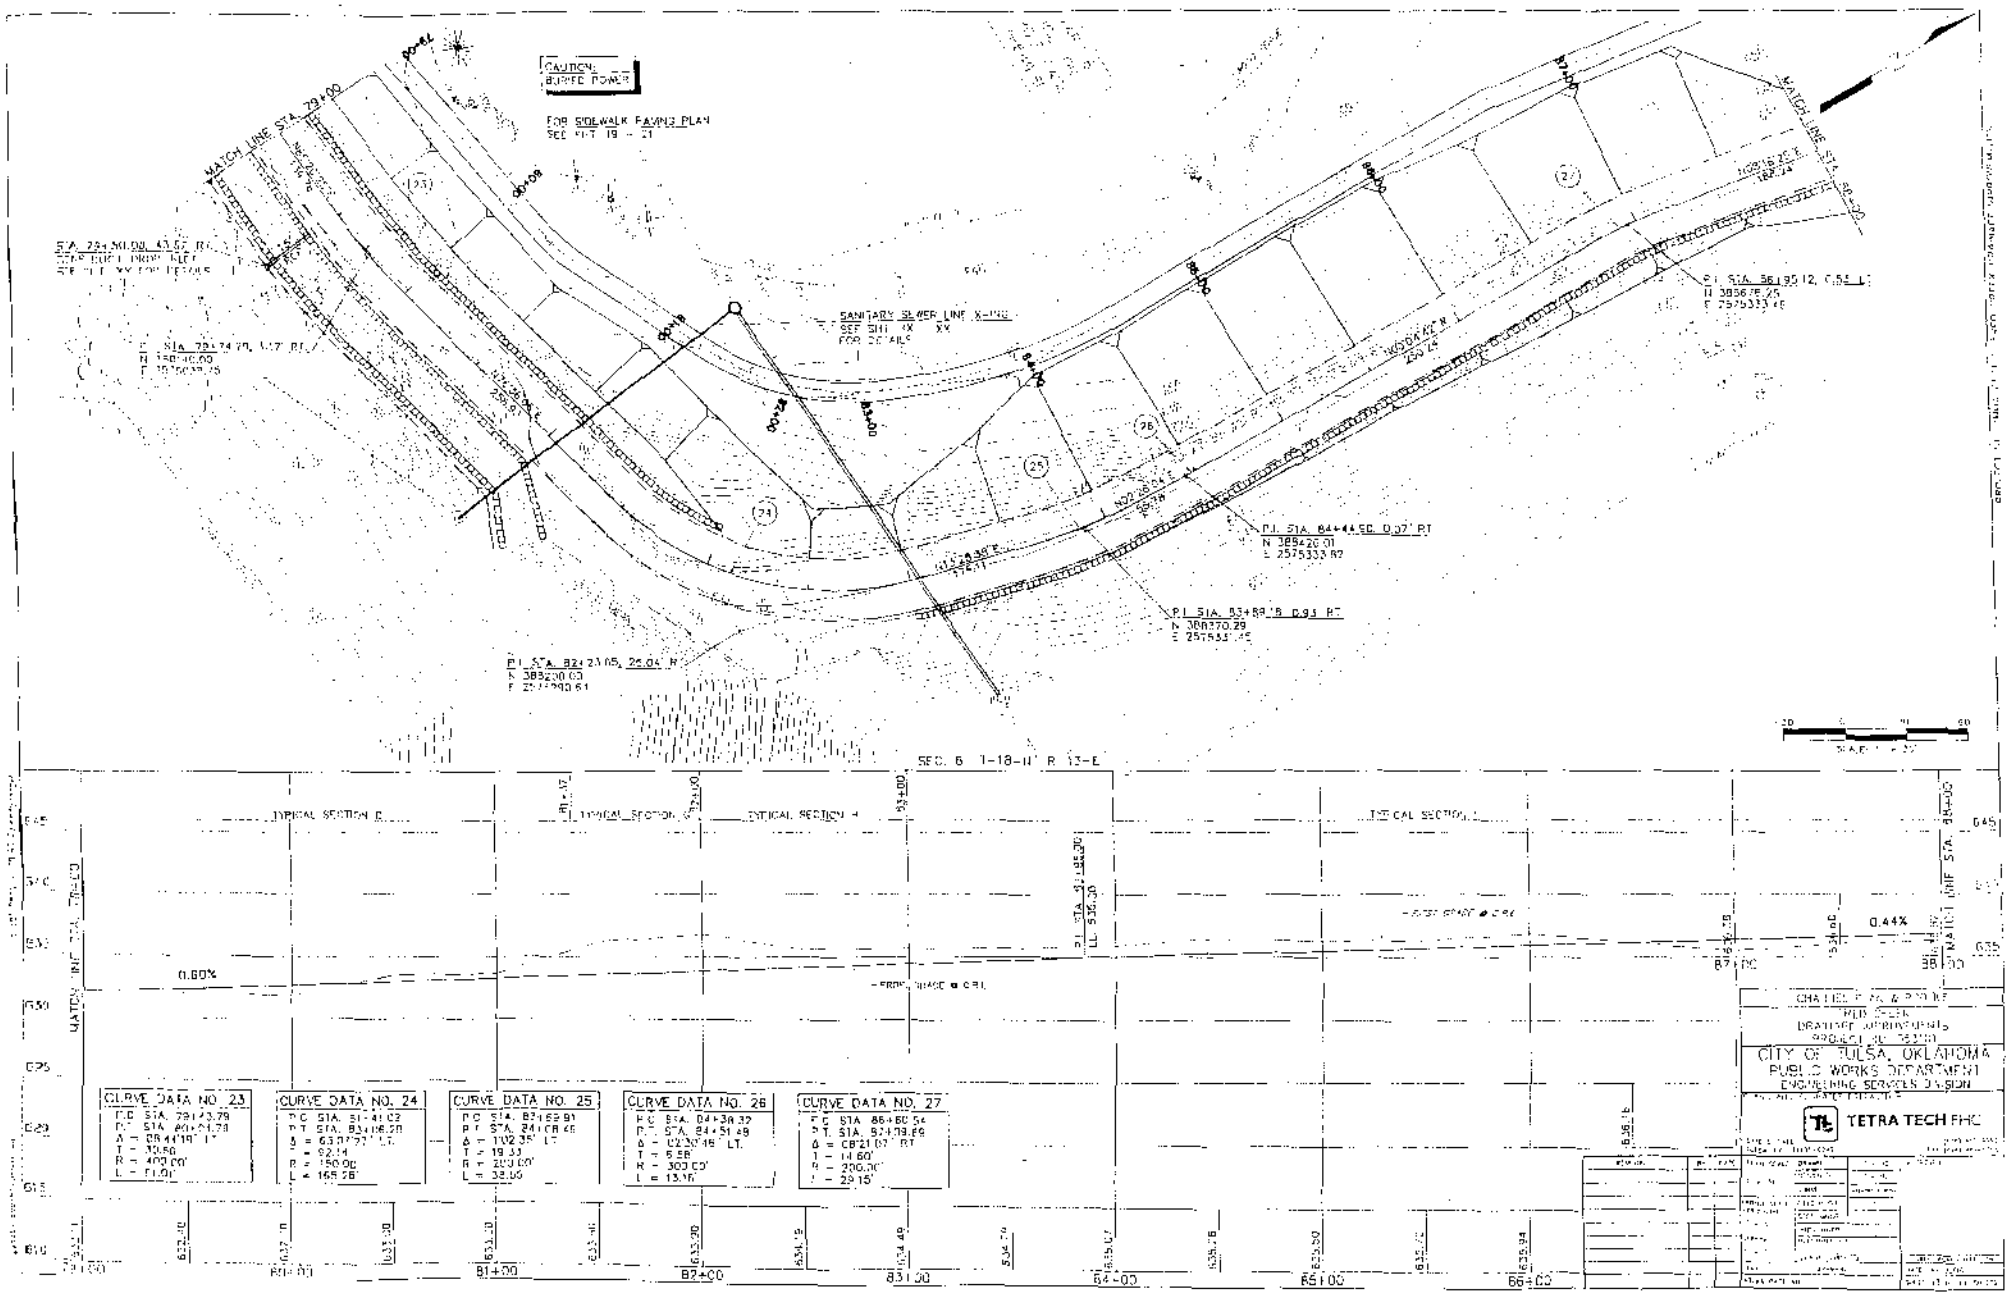
Plan View Station 79 to 88 Segment
Fred Creek Drainage Improvement Project
Tulsa, Oklahoma