OKR2015031 15031-11
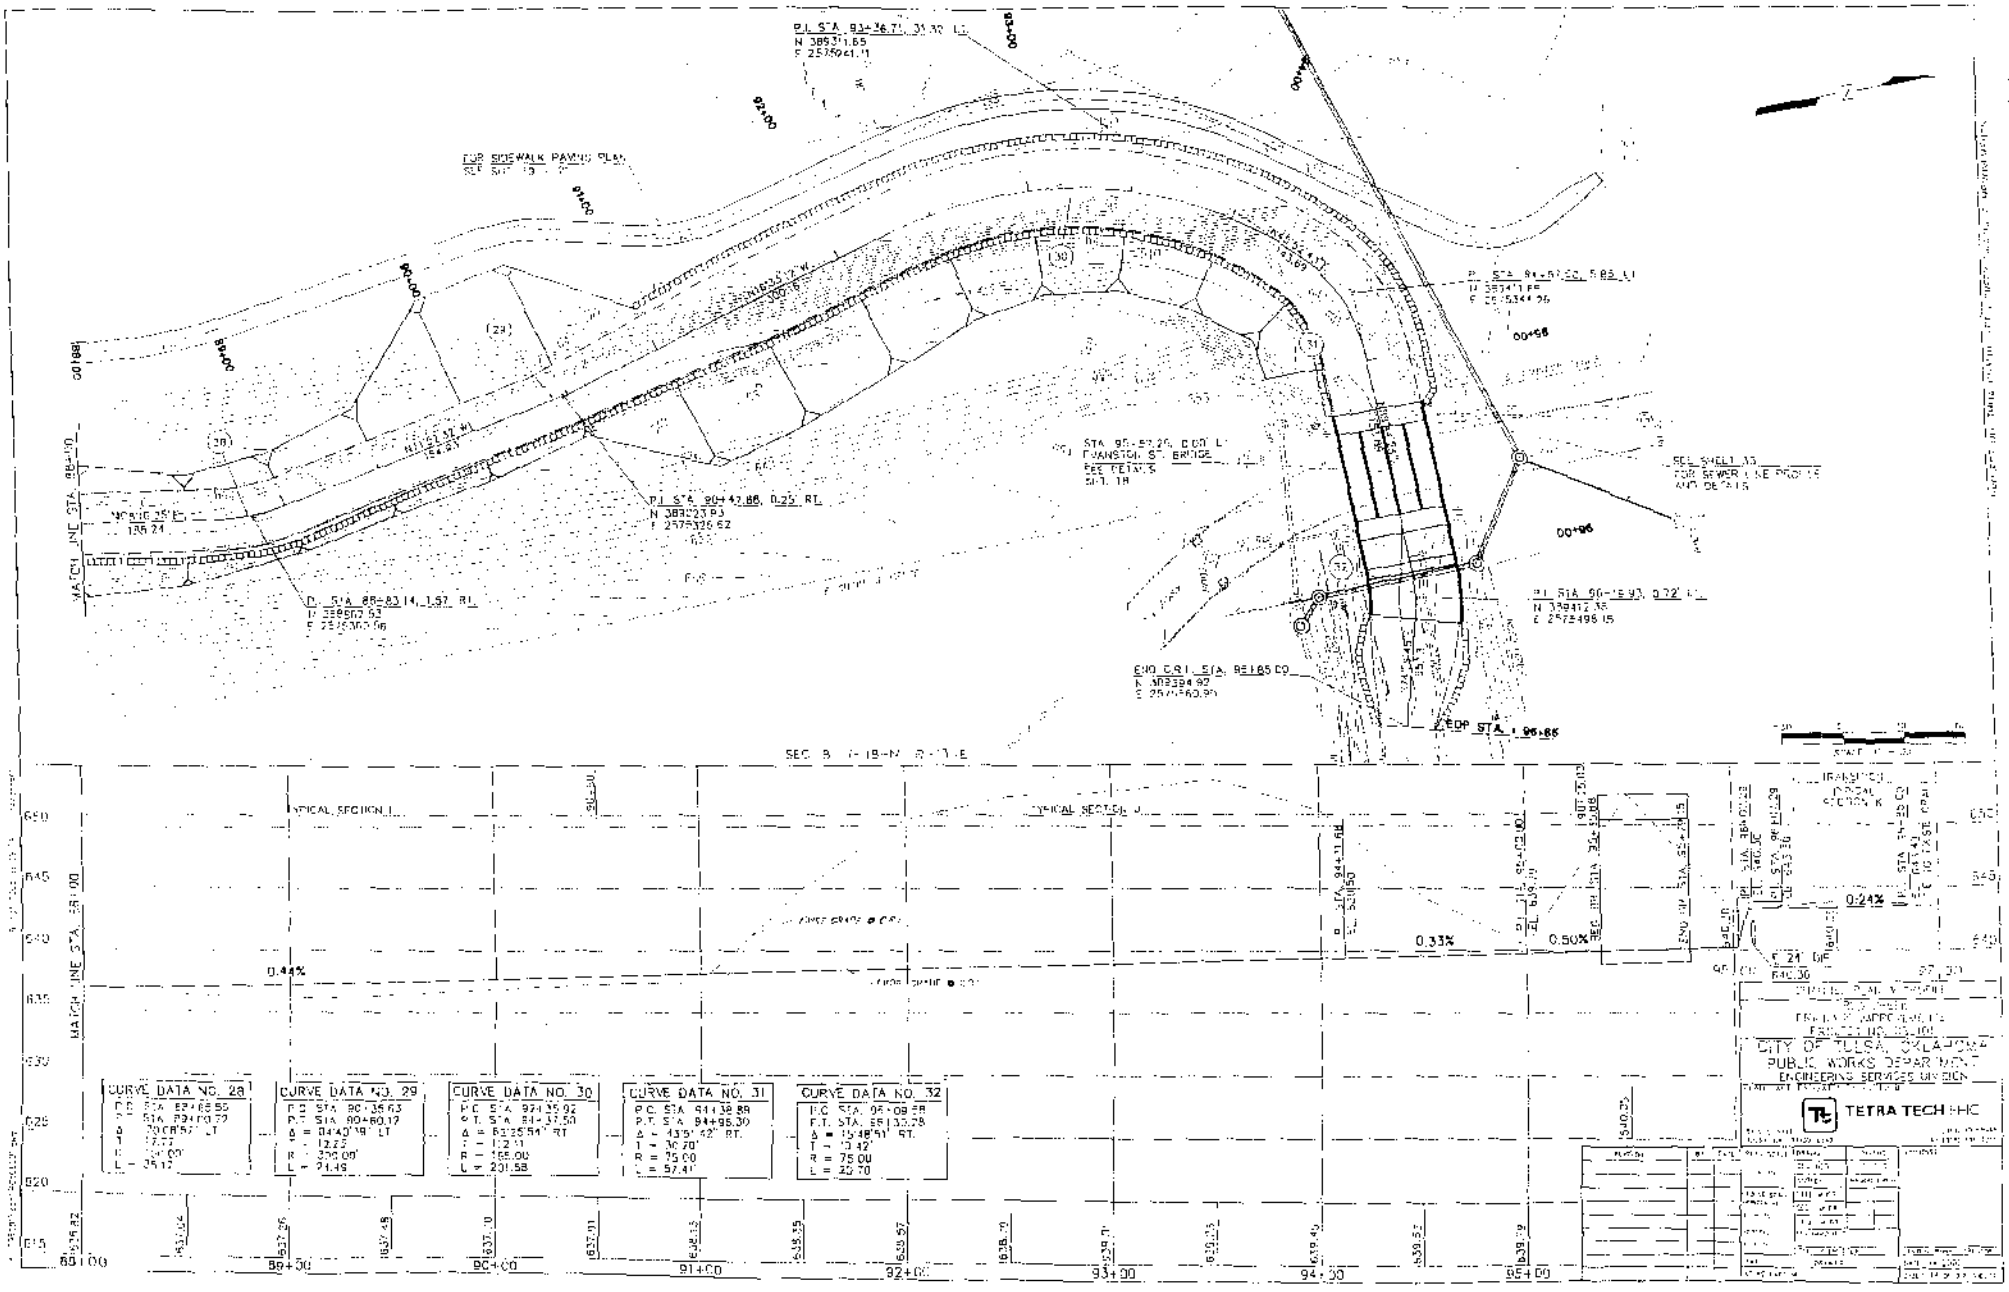
Plan View - Station 88 to 96+85 Segment
Fred Creek Drainage Improvement Project
Tulsa, Oklahoma