30 Dec 05

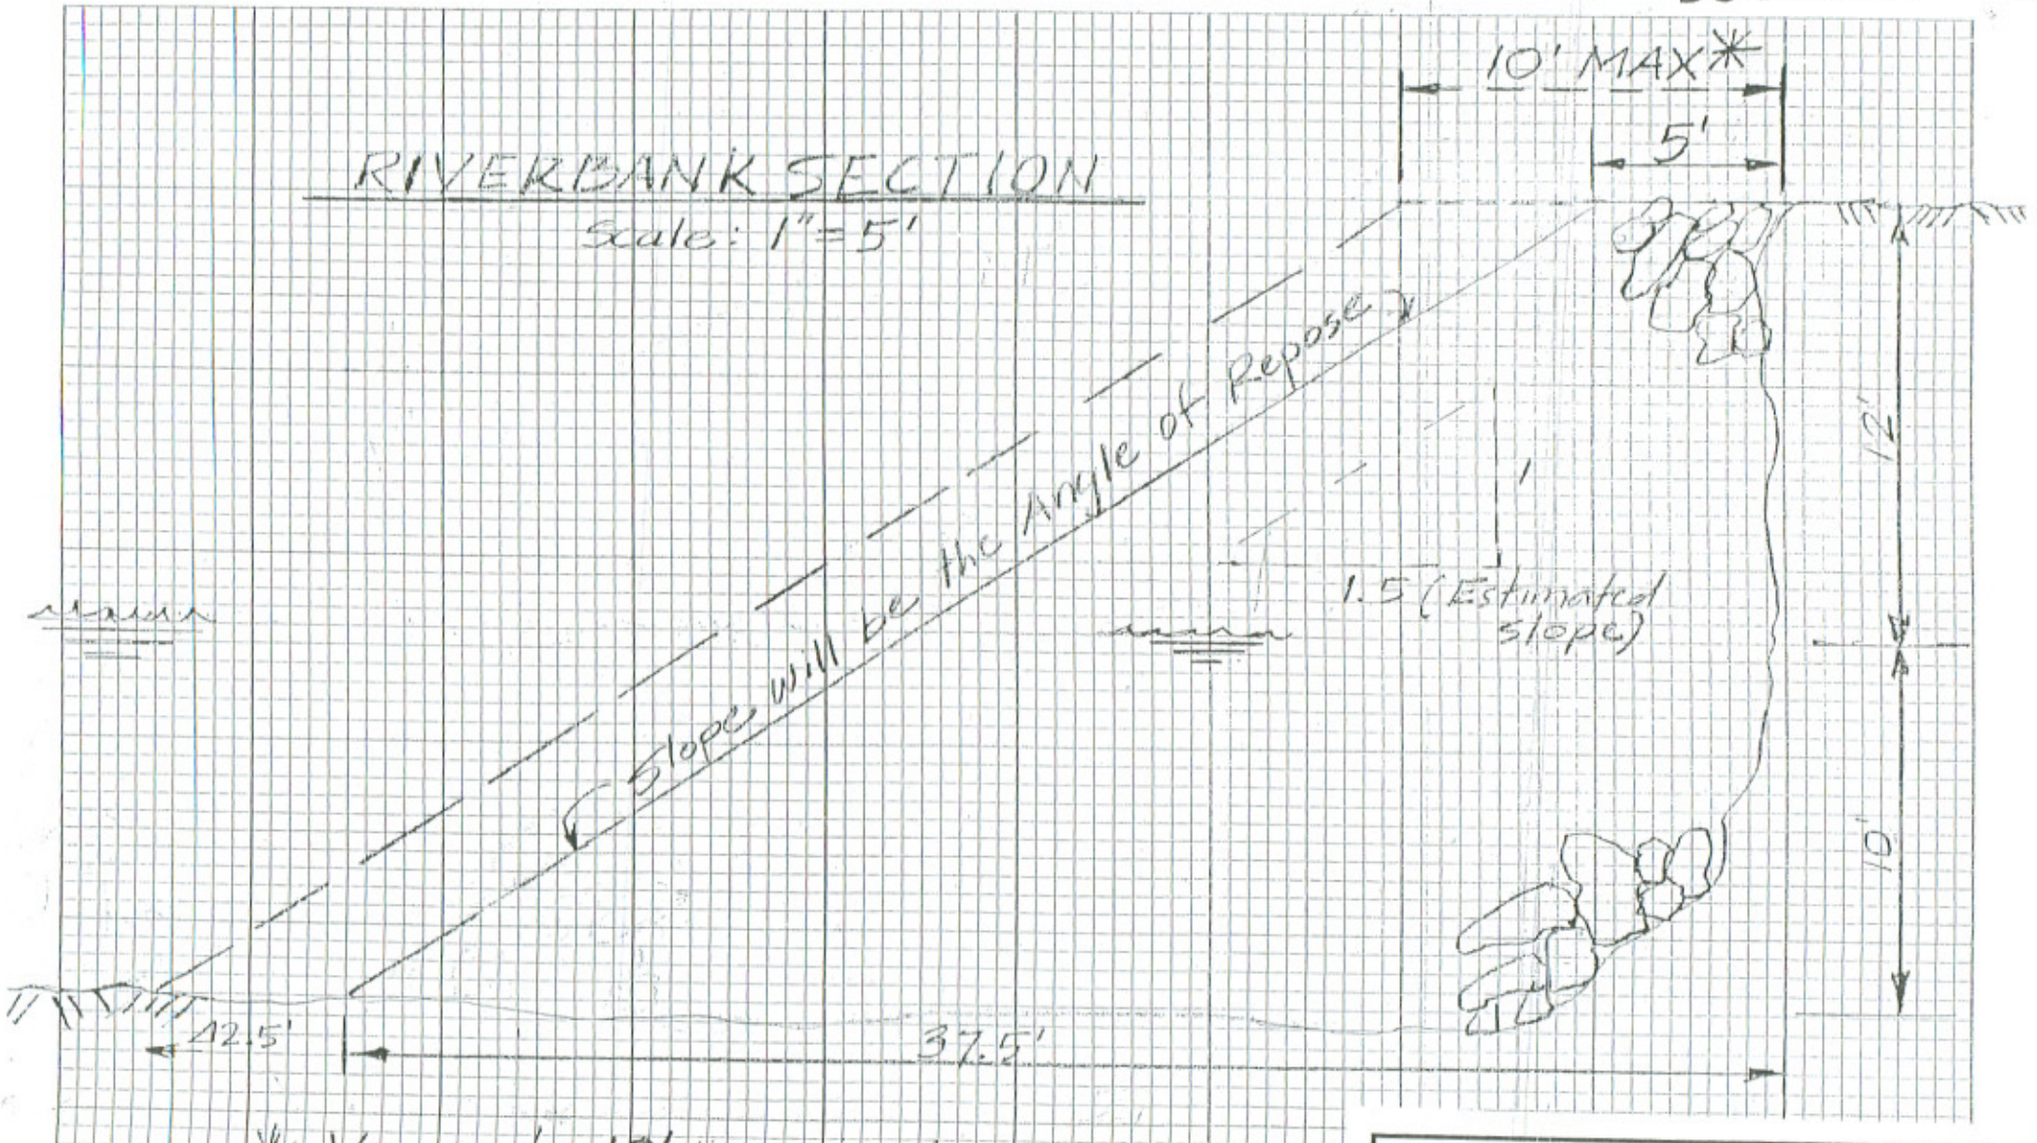

* Varies to 10' Max. Only Vertical Bank Areas

OKR2015153 15153-5

Typical Cross-Section
Bank Stabilization on Arkansas River
Tulsa County Engineer