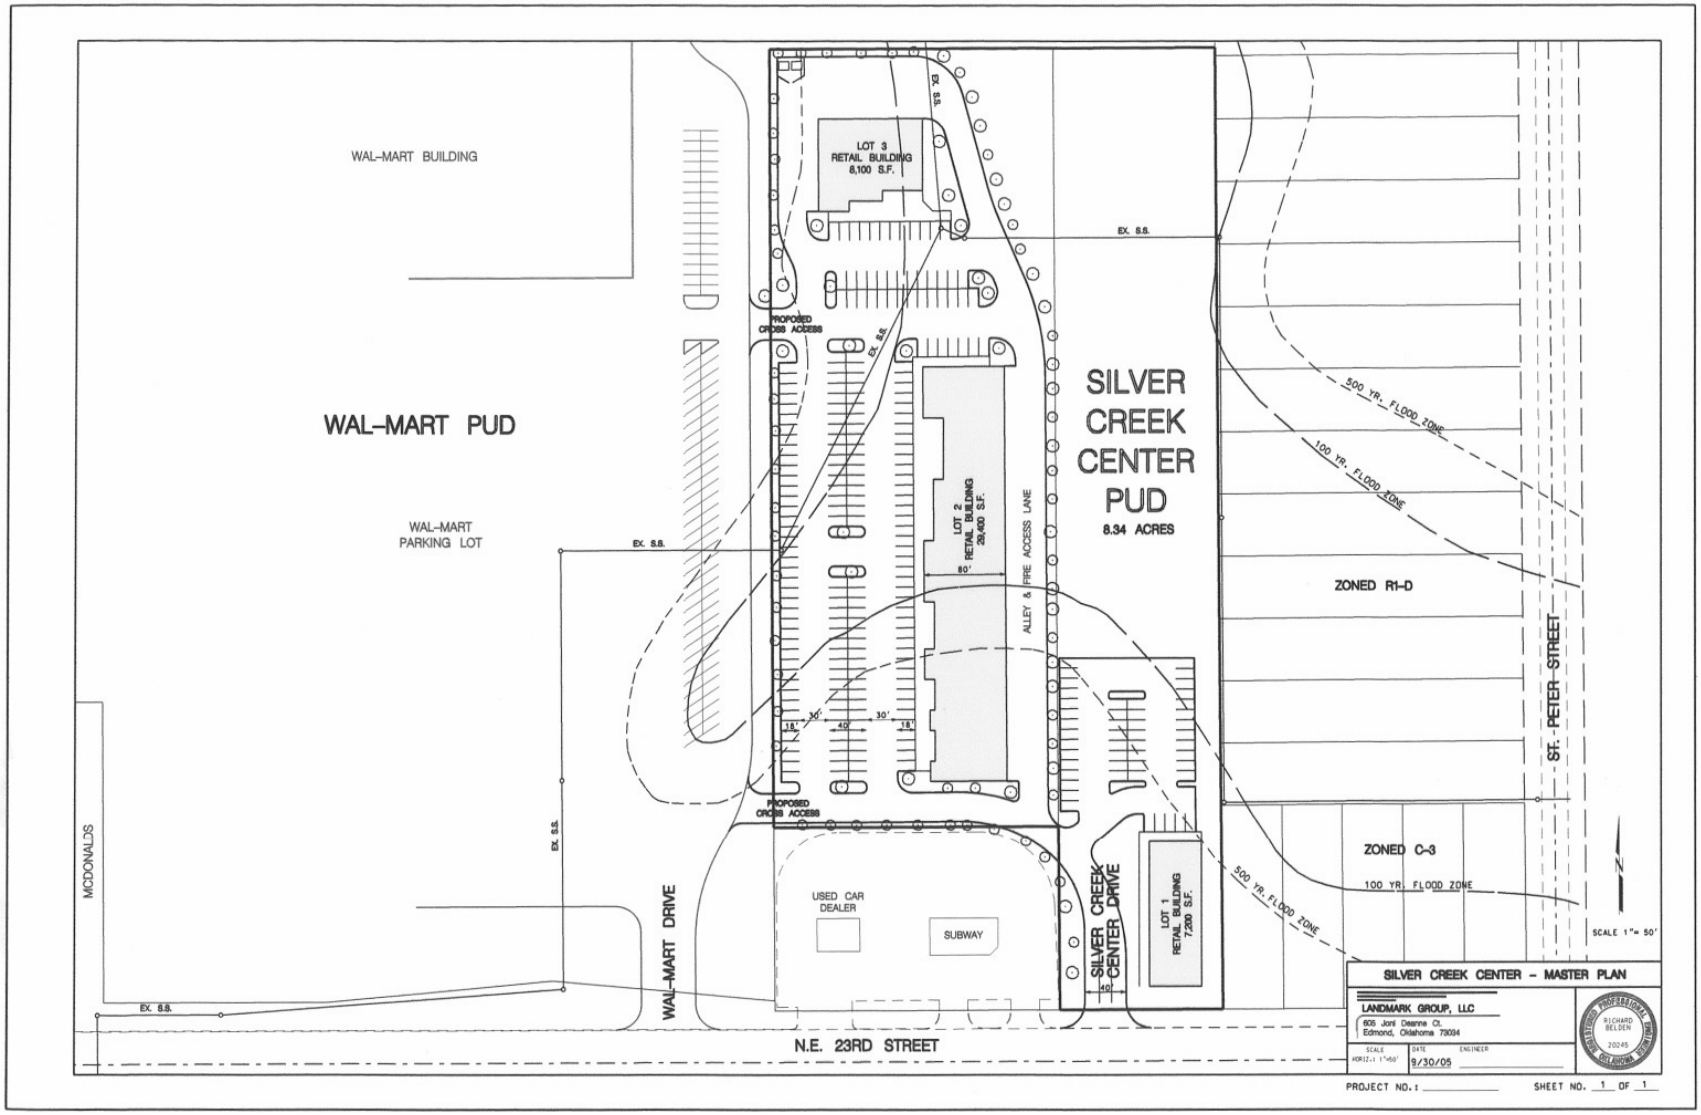

OKR2015438
MR. WAYNE BREWER
SILVER CREEK
CREEK WIDENING AND RELOCATION
ENCLOSURE 2 OF 4