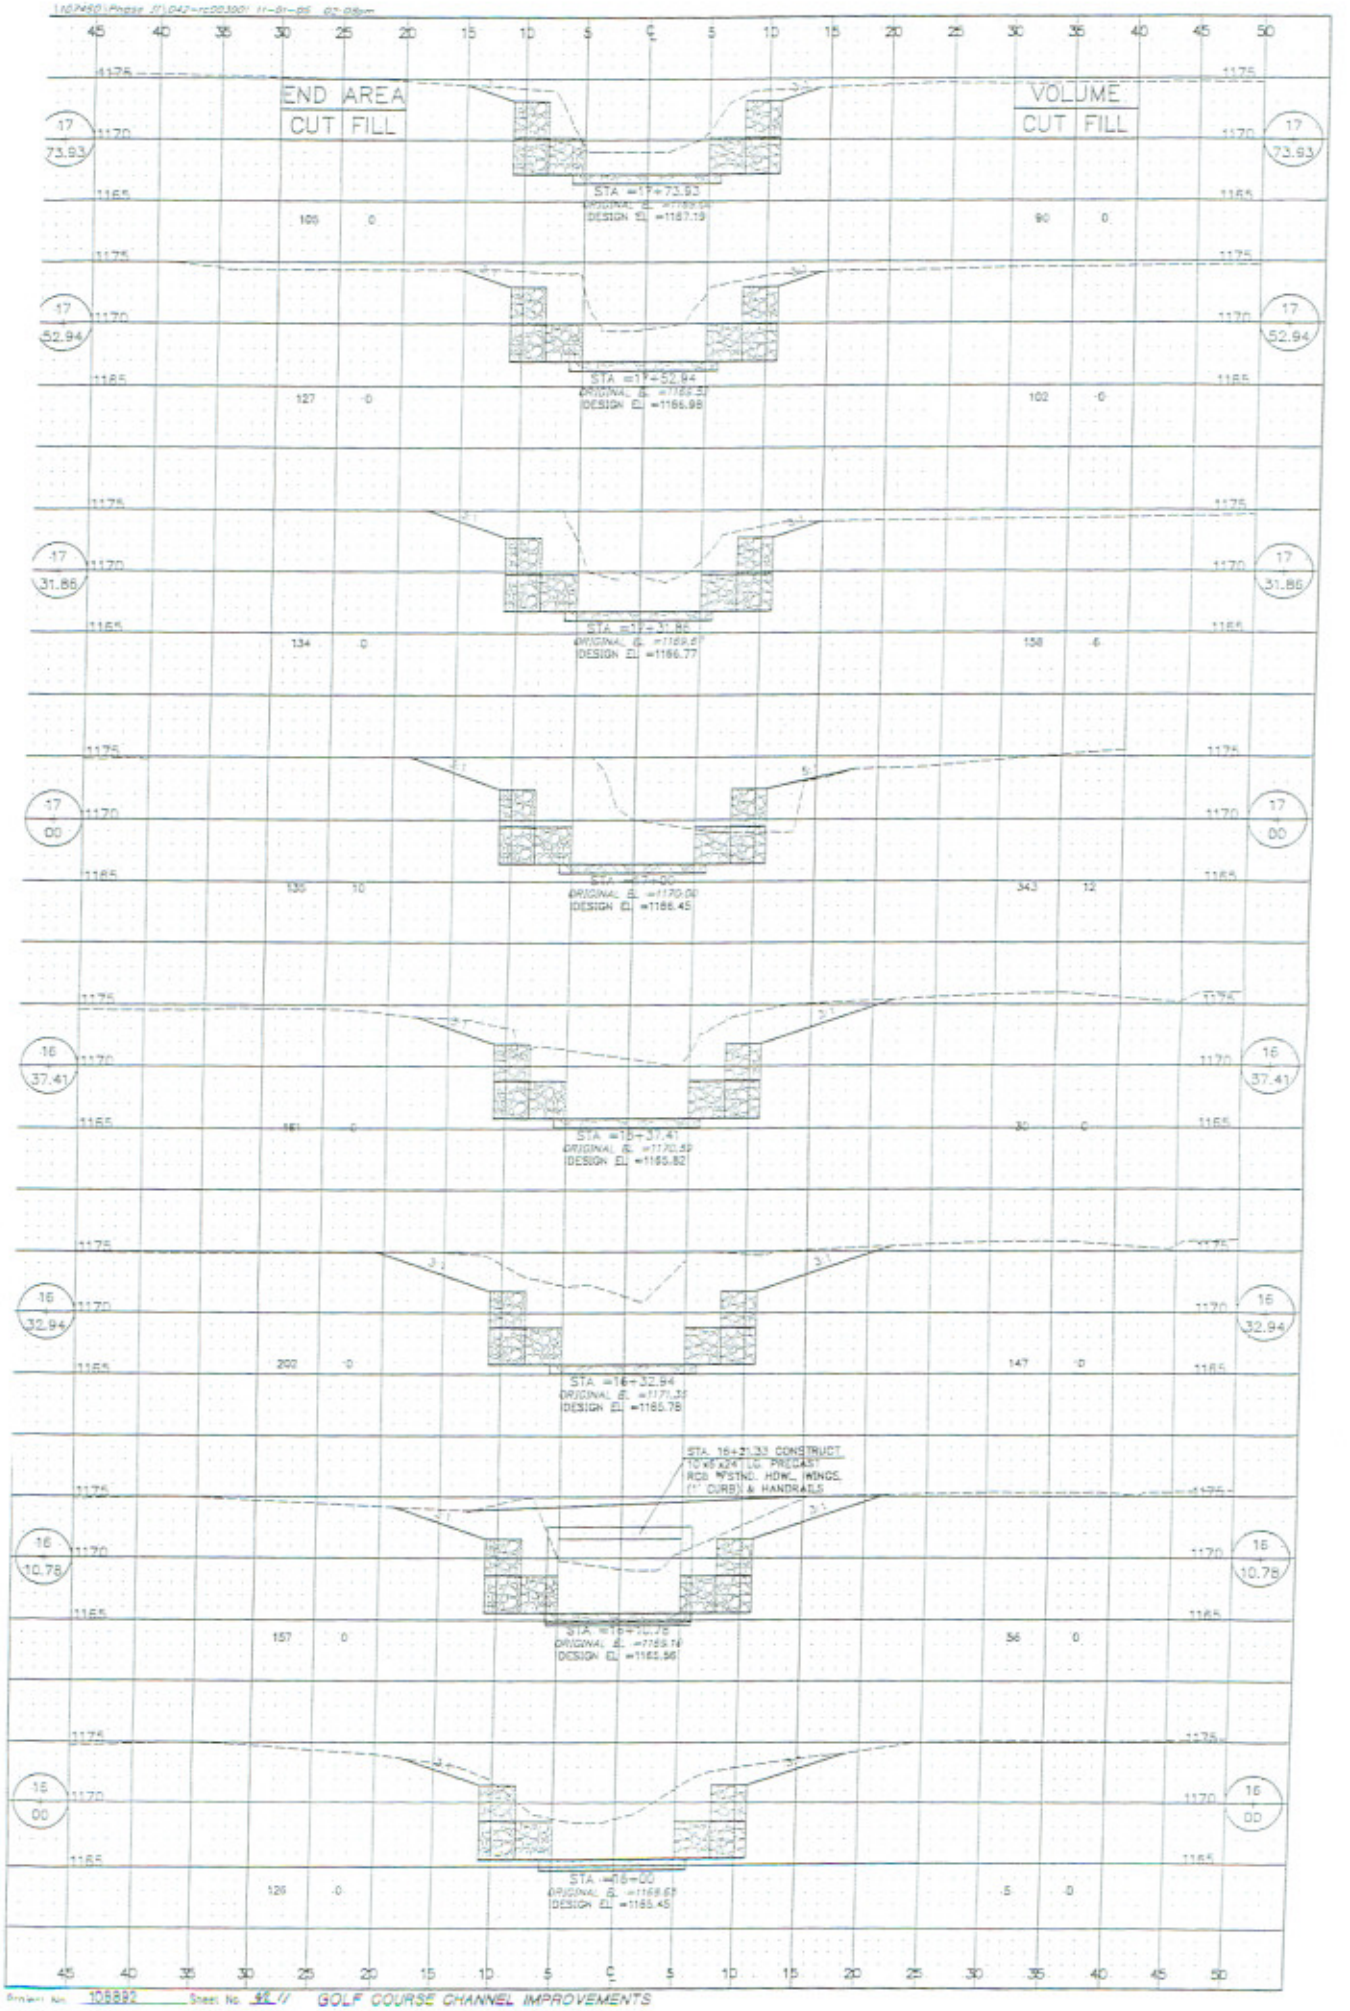

OKR2015539
CITY OF MIDWEST CITY, OKLAHOMA
UNNAMED TRIBUTARY OF SOLDIER CREEK
CHANNEL IMPROVEMENTS
ENCLOSURE 7 OF 7

Project No. 105892 Sheet No. 11 GOLF COURSE CHANNEL IMPROVEMENTS