OKR2015585 15585-2

Plan View
Cloverleaf Creek Channel
Oklahoma City, OK

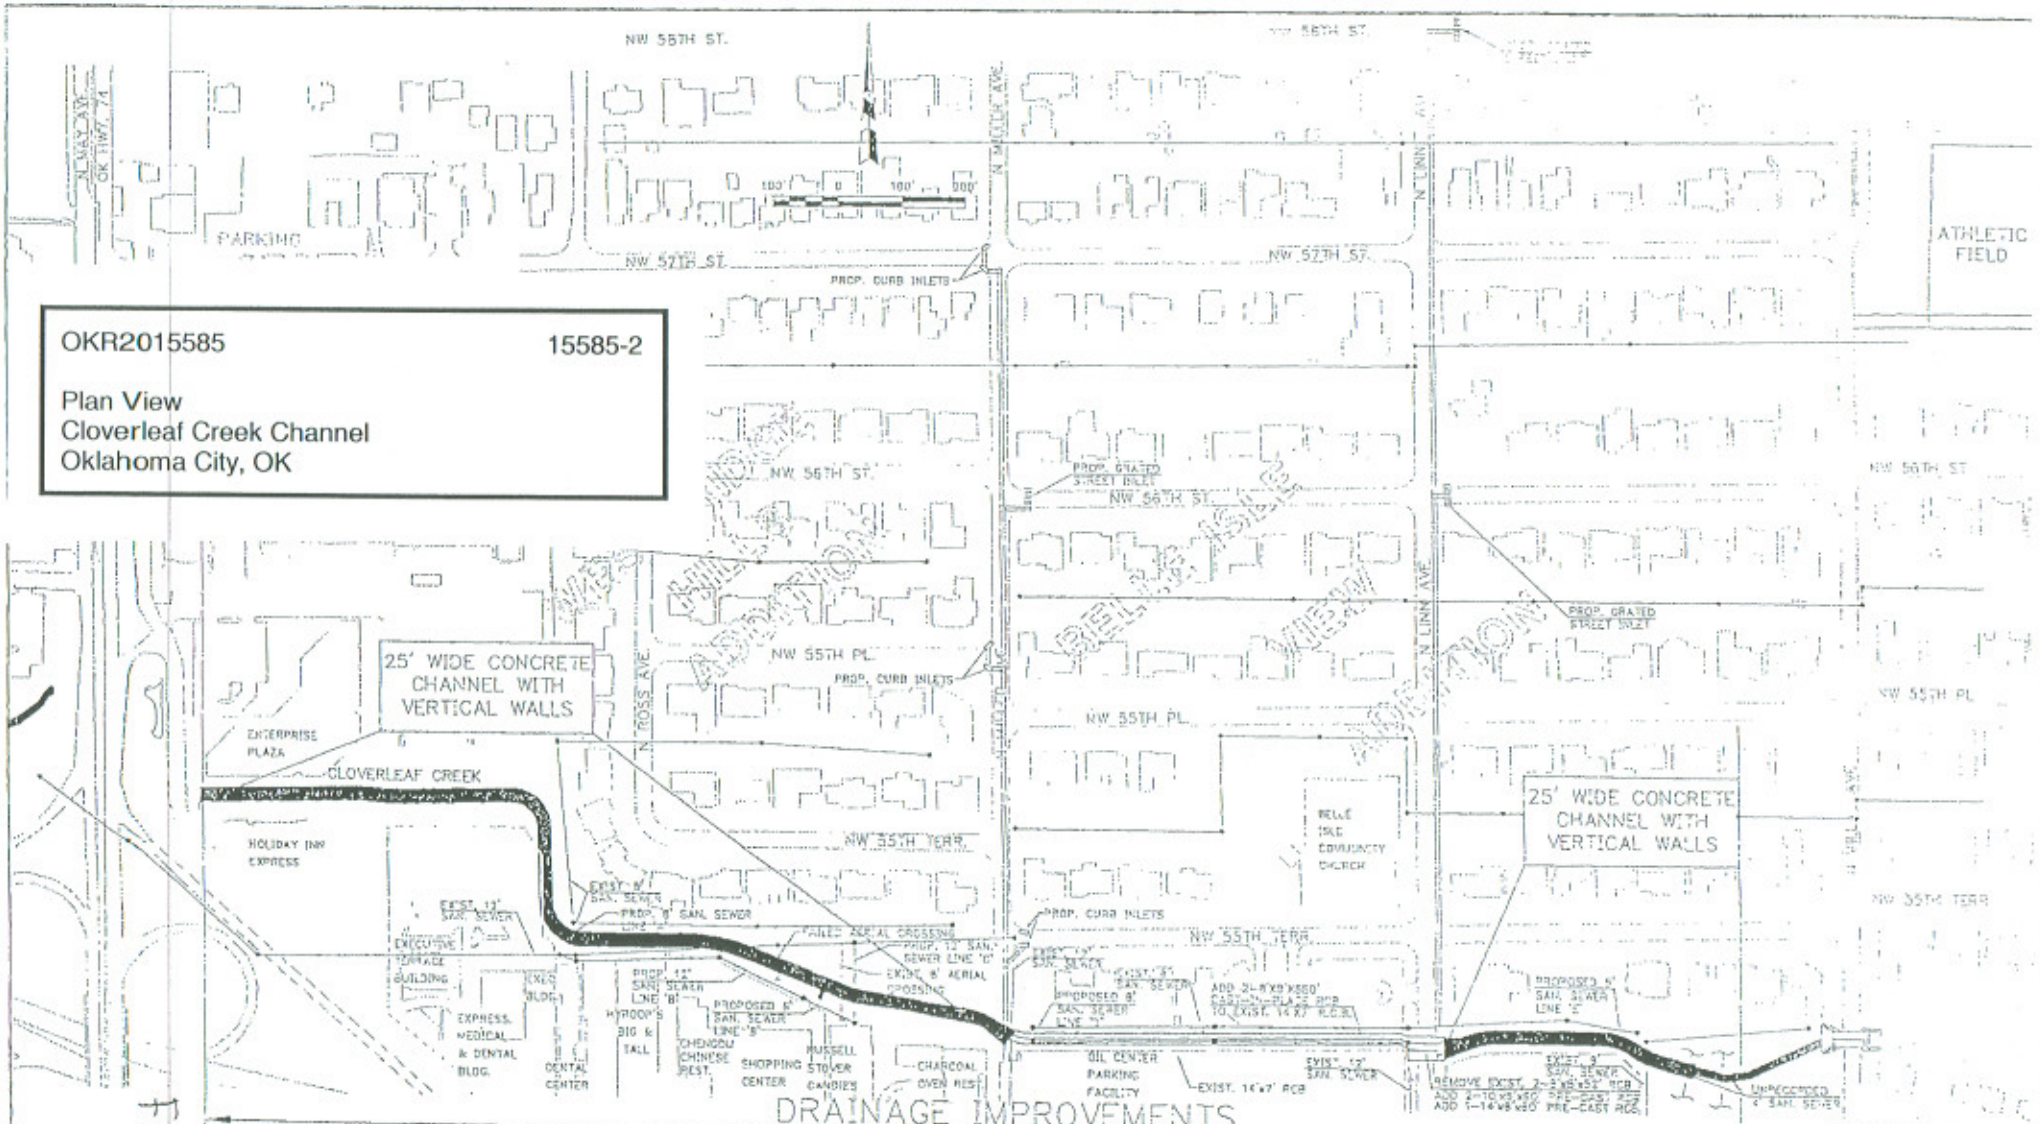

DRAINAGE IMPROVEMENTS
CLOVERLEAF CREEK – PHASE II
EAST OF N. VILLA AVENUE TO N. MAY AVENUE

CITY OF OKLAHOMA CITY, OKLAHOMA

DATE 4/17/09	CITY OF OKLAHOMA CITY CLOVERLEAF CREEK-PHASE II
DRAWN BY SJH	LOCATION MAP
SCALE AS SHOWN	LARKIN ENGINEERING CO.
SHEET	

FIGURE 2