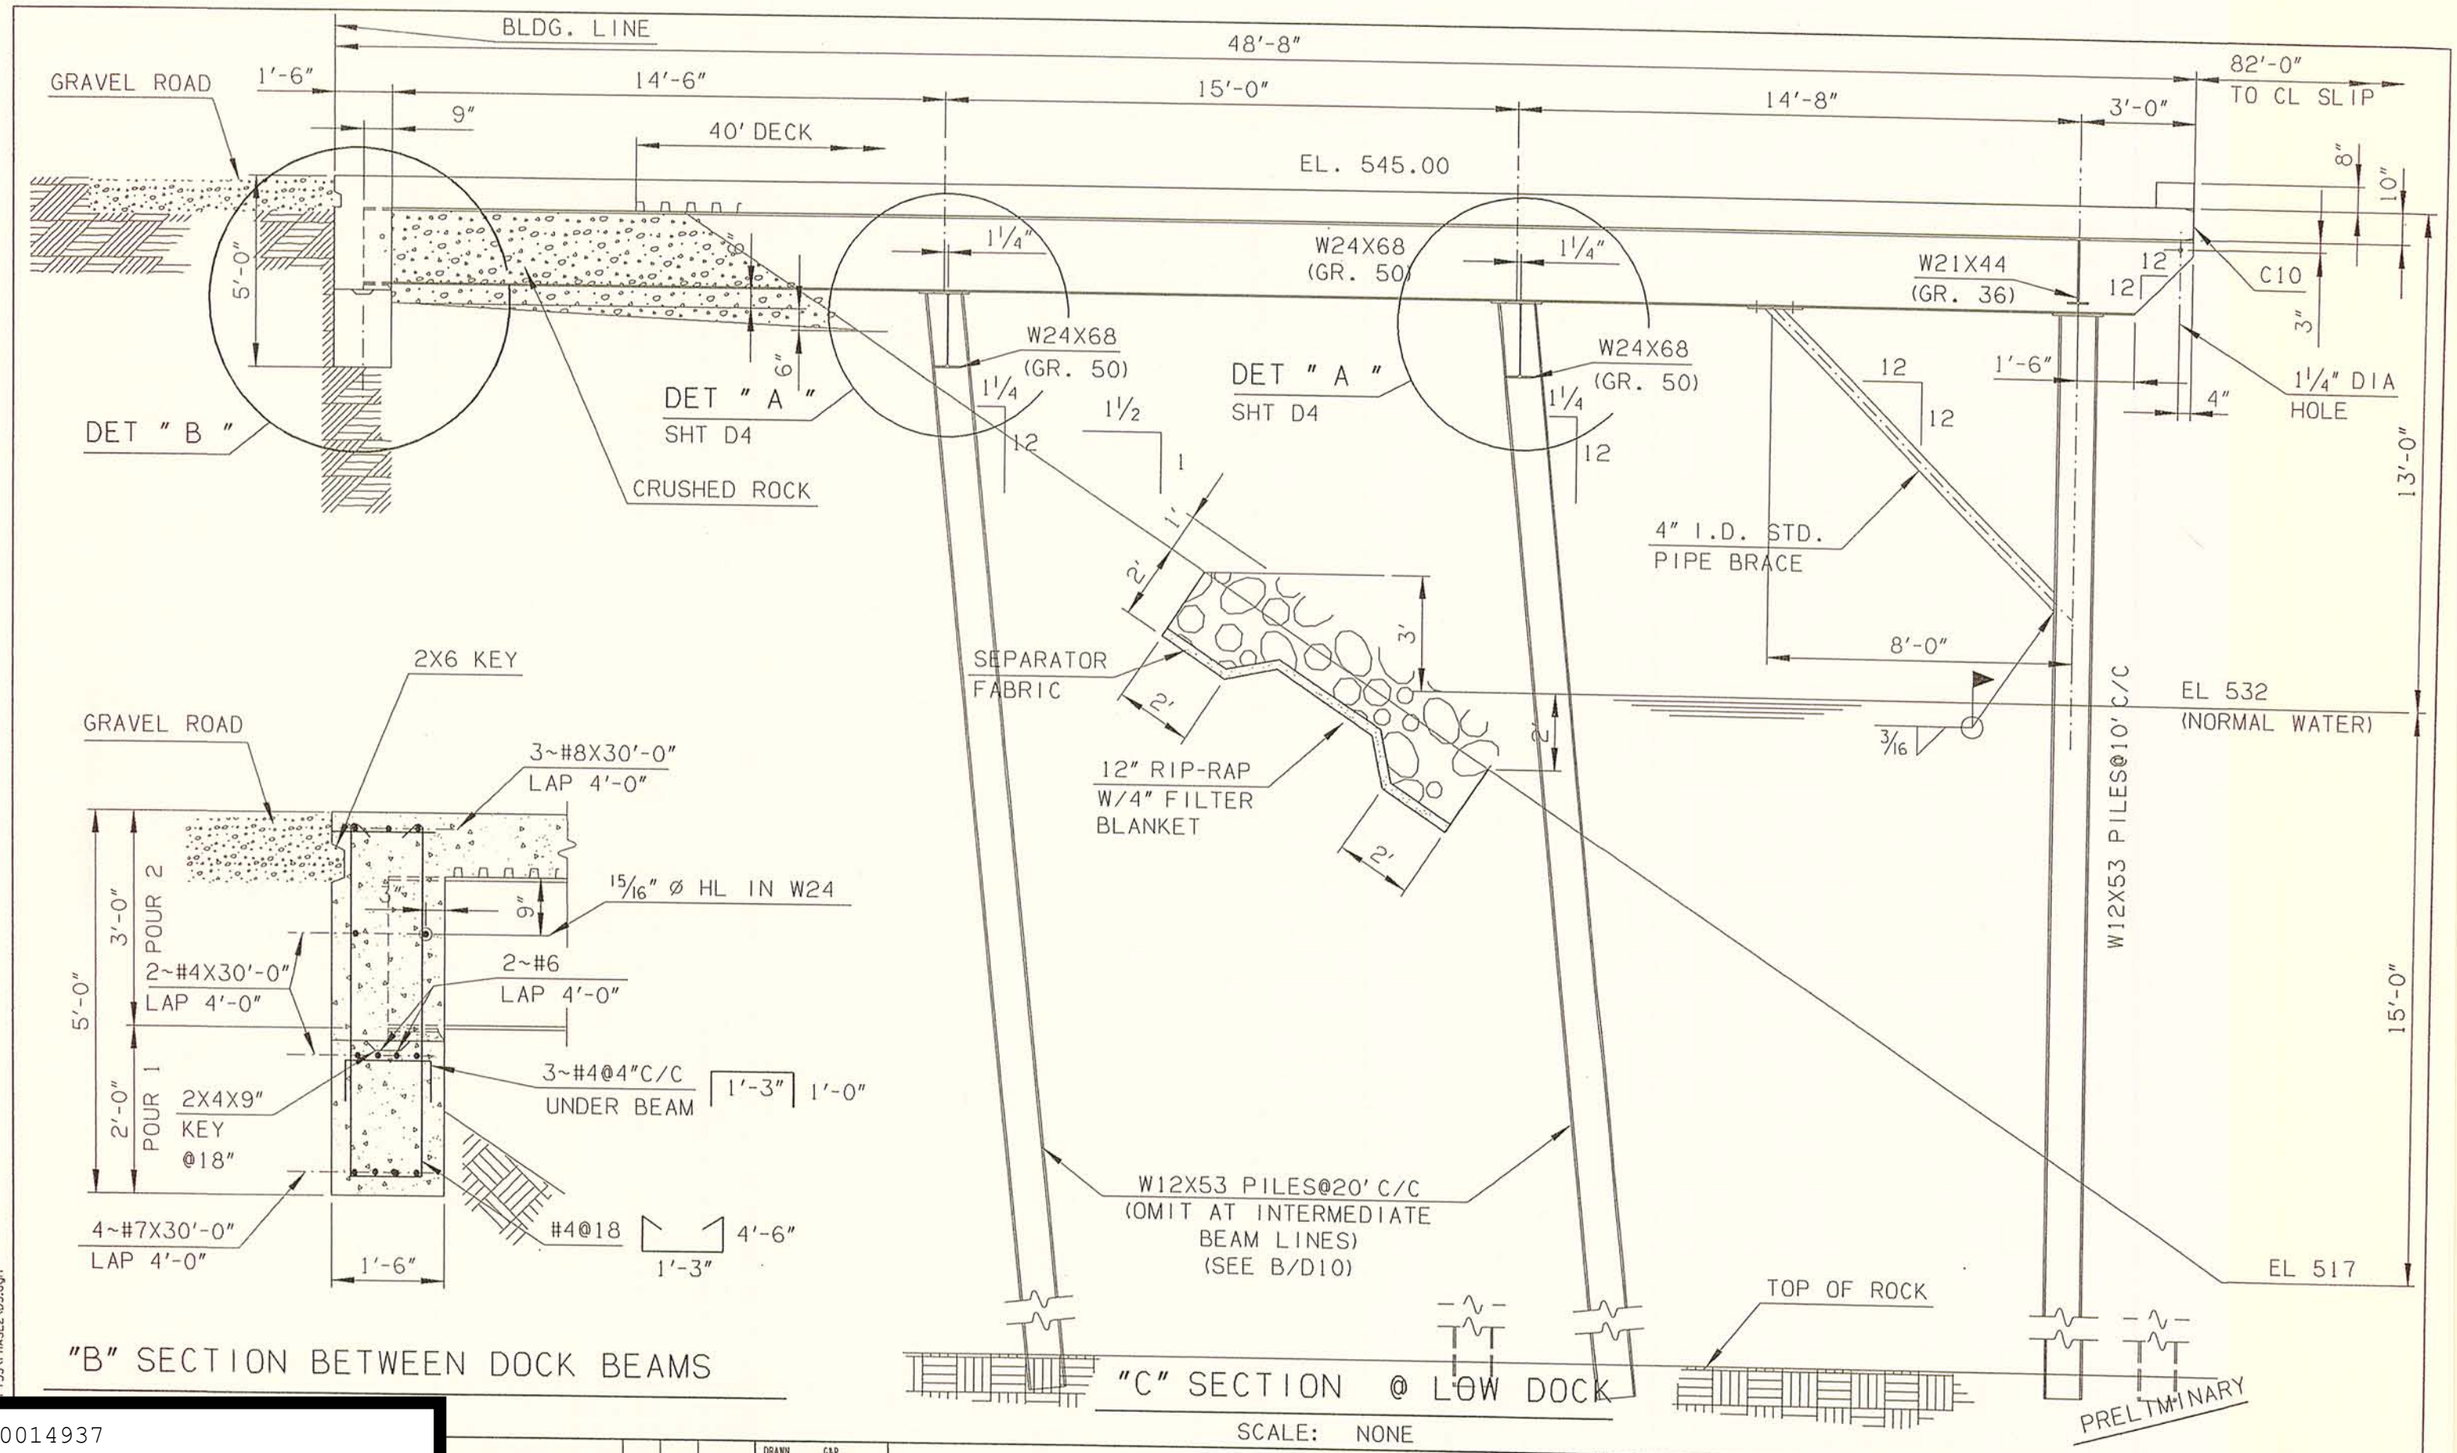

OKR30014937
Johnston's Port 33, Inc.
Verdigris River RDB NM 431.3
Port Expansion
Enclosure 5 of 8

DRAWN G&R			
DATE			
CHECKED			
DATE			
APPROVED			
DATE			
DWN	APP	DATE	

GRIFFIN & AFFILIATES, INC.
Consulting Engineers - Tulsa, Oklahoma
(918)832-7298 FAX (918)832-7288

JOHNSTON'S PORT 33 - PHASE II

LOW DOCK DETAILS

SCALE:
REV.
PROJECT NO. 0403(I)
DRAWING NO. 0403(I) - D3