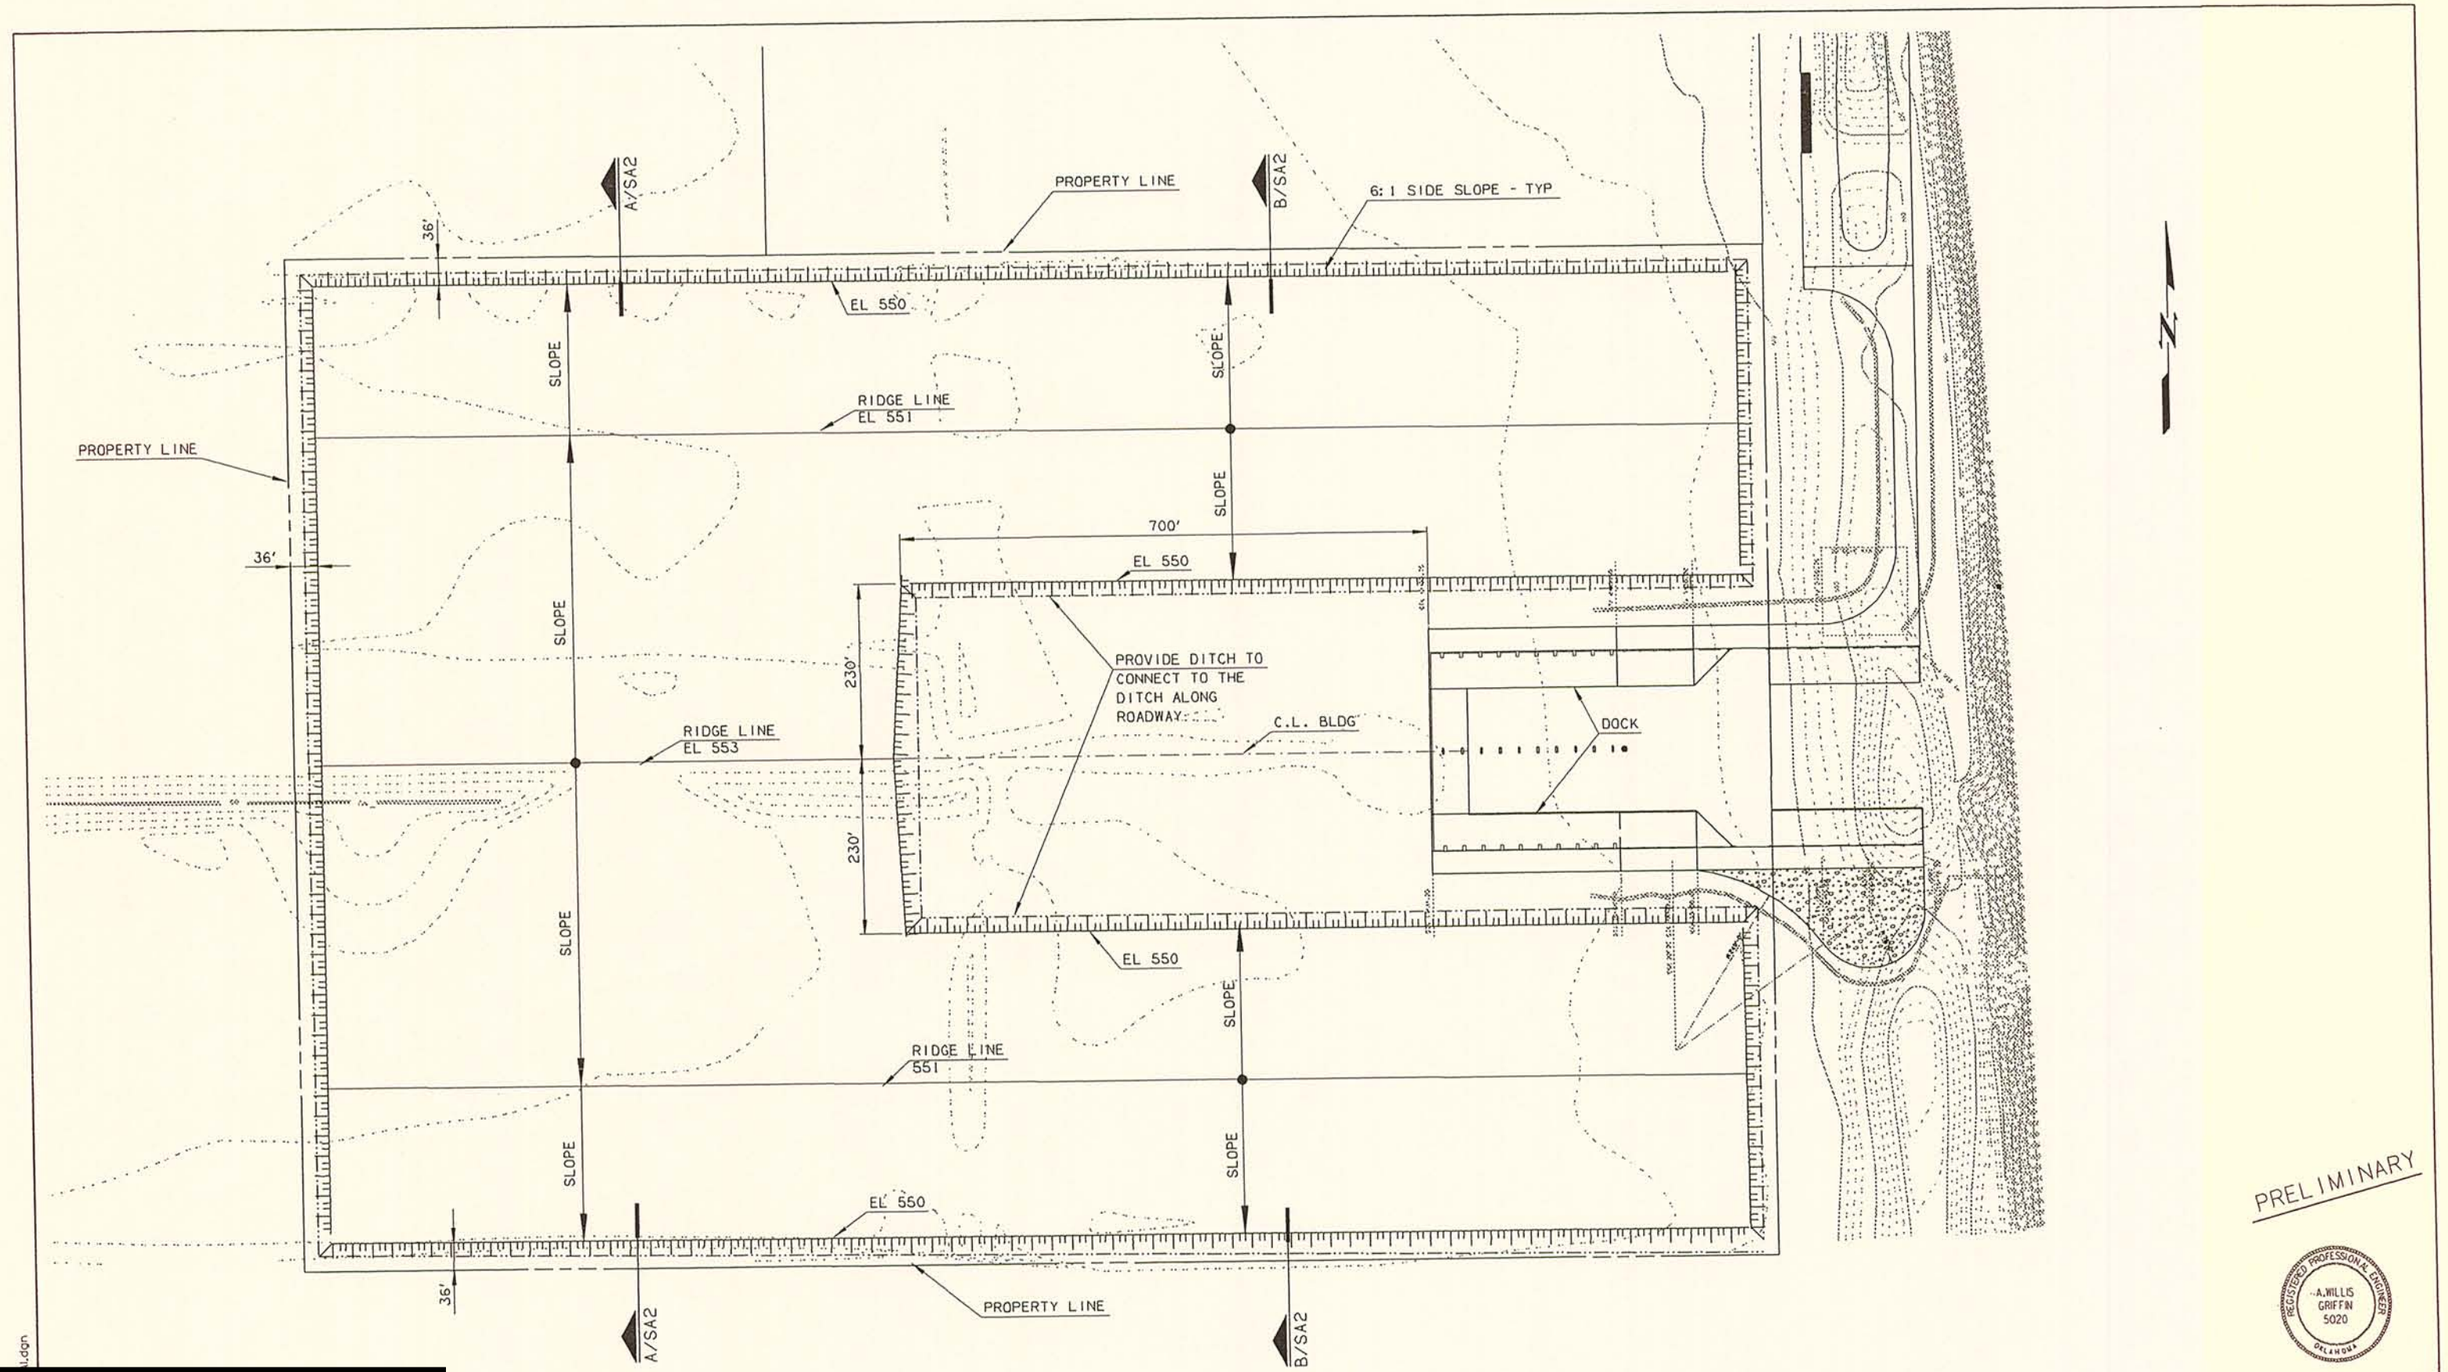

OKR30014937
Johnston's Port 33, Inc.
Verdigris River RDB NM 431.3
Port Expansion
Enclosure 7 of 8

REV	DESCRIPTION	DWN	APP	DATE

DRAWN G&R
DATE
CHECKED
DATE
APPROVED
DATE

GRIFFIN & AFFILIATES, INC.
Consulting Engineers - Tulsa, Oklahoma
(918)832-7298 FAX (918)832-7288

JOHNSTON'S PORT 33

SPOIL AREA PLAN

SCALE:
PROJECT NO. 0403(I)
REV.
DRAWING NO. 0403(I)- SA1