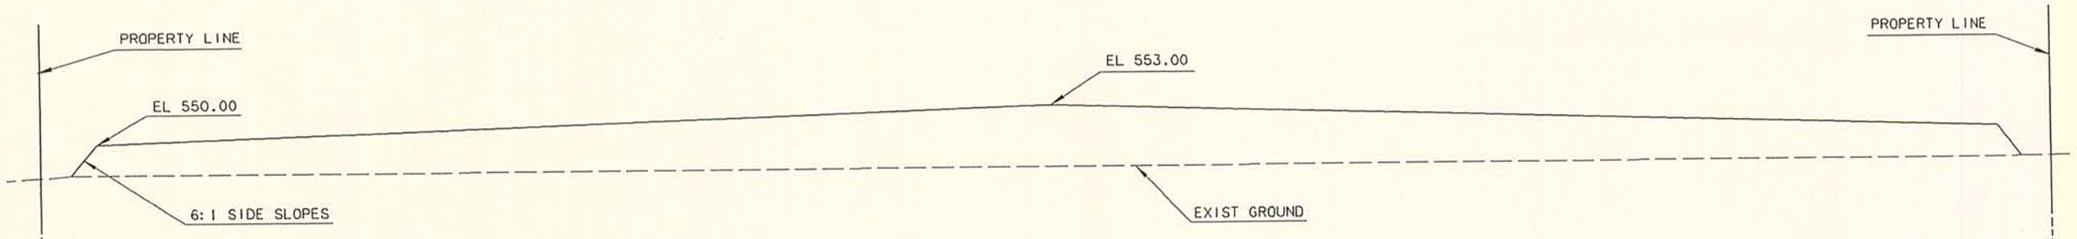

SECTION 'A'

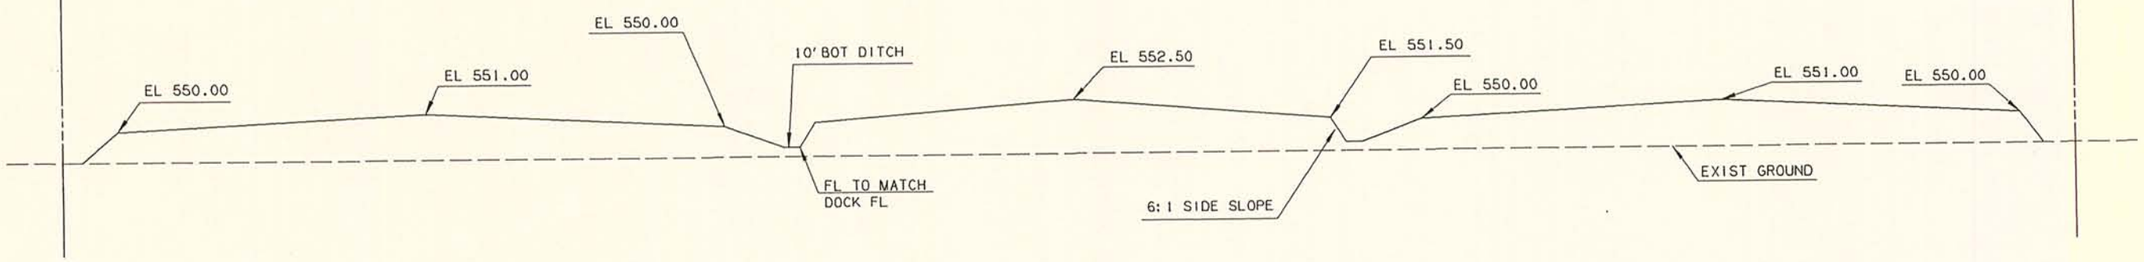

SECTION 'B'

PRELIMINARY

REGISTERED PROFESSIONAL ENGINEER
A. WILLIS GRIFFIN
5020
OKLAHOMA

OKR30014937
Johnston's Port 33, Inc.
Verdigris River RDB NM 431.3
Port Expansion
Enclosure 8 of 8

REV	DESCRIPTION	DWN	APP	DATE

DRAWN G&R
DATE
CHECKED
DATE
APPROVED
DATE

GRIFFIN & AFFILIATES, INC.
Consulting Engineers - Tulsa, Oklahoma
(918)832-7298 FAX (918)832-7288

JOHNSTON'S PORT 33

SPOIL AREA SECTION

SCALE:
REV.
PROJECT NO. 0403(1)
DRAWING NO. 0403(1)-SA2