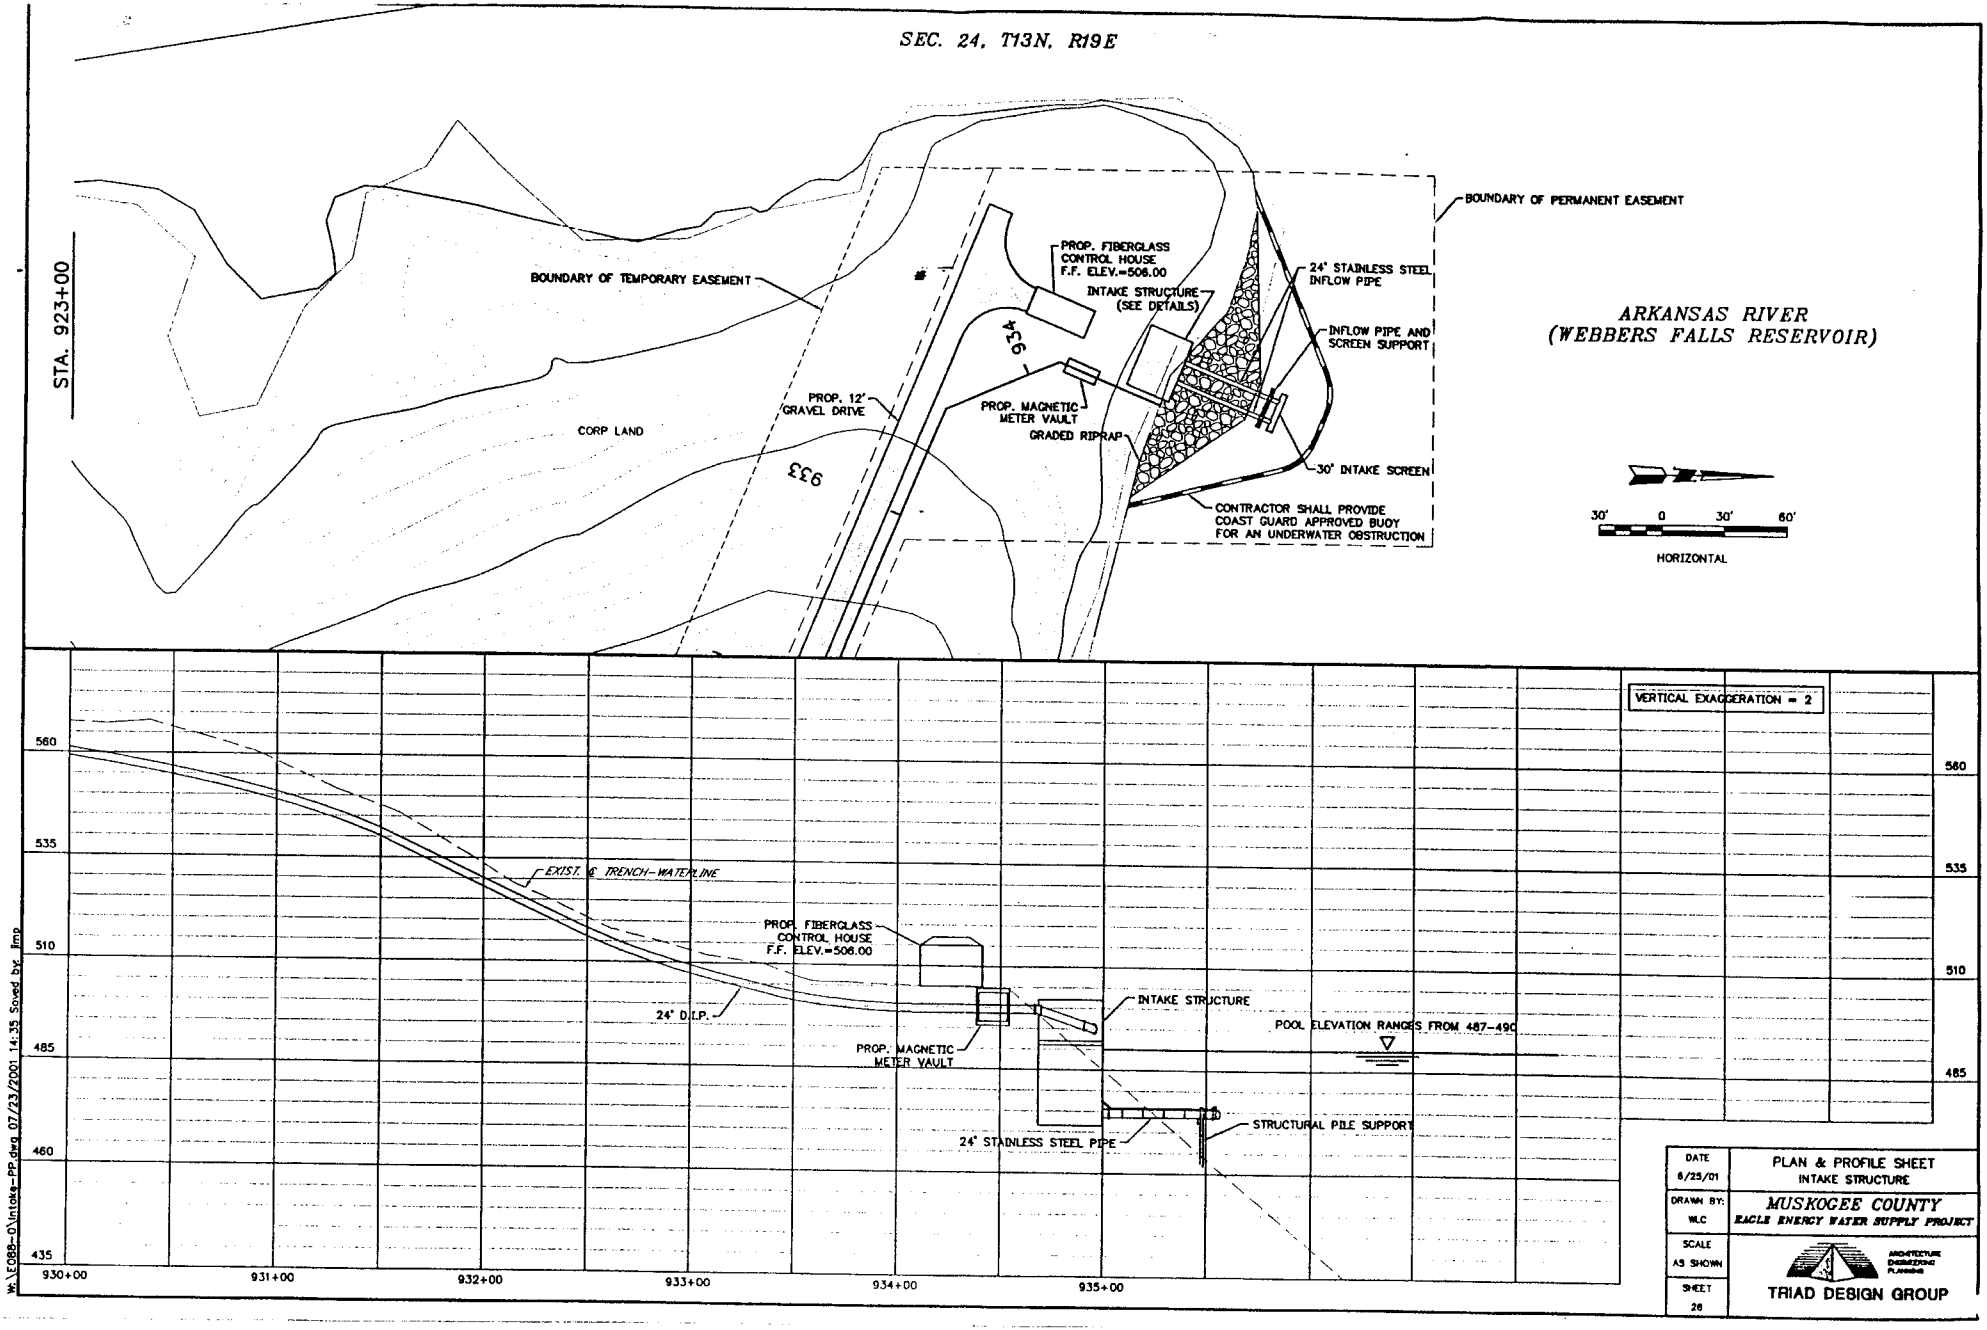

OKR3011242
ENERGETIX
ARKANSAS RIVER
INTAKE STRUCTURE
ENCLOSURE 3 OF 8