CROSS SECTION

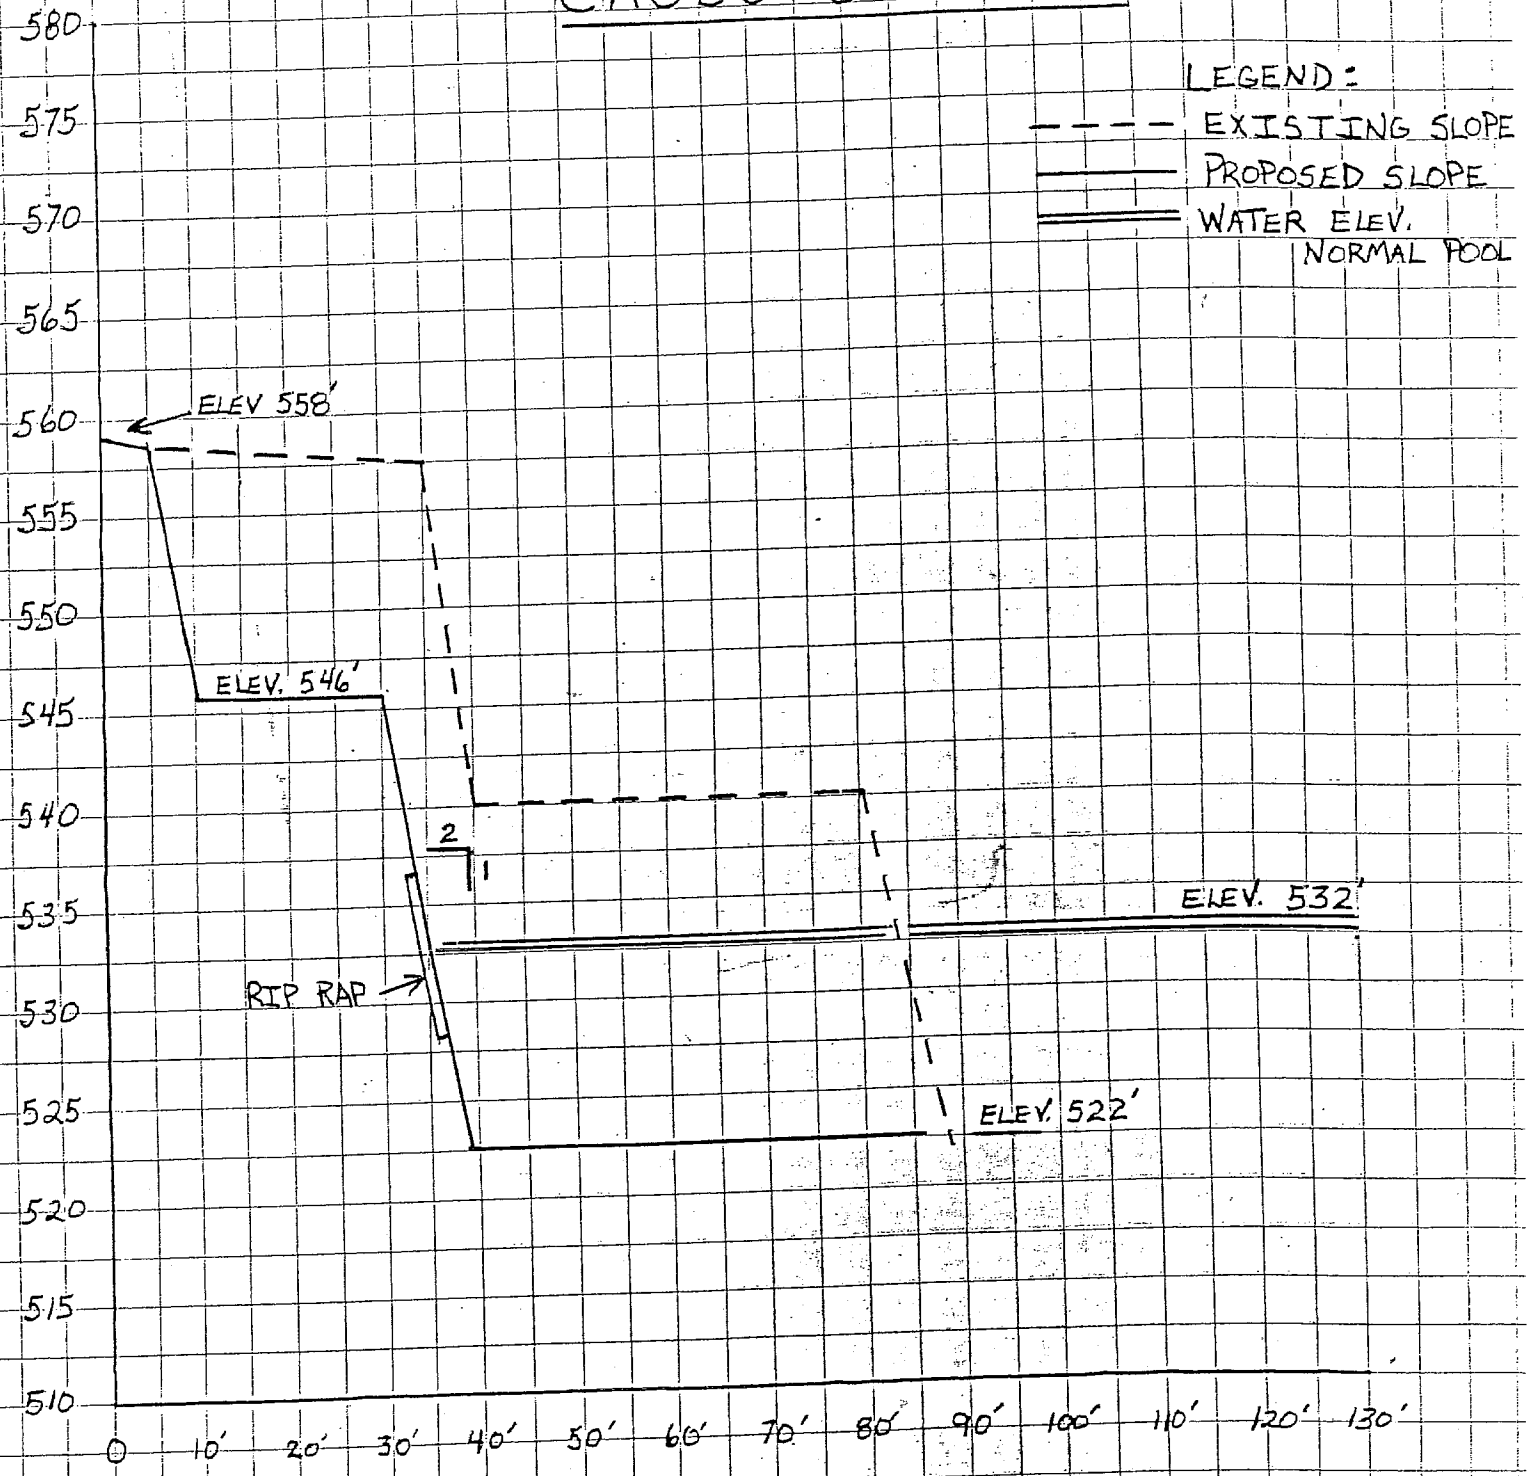

11,244 CUBIC YARDS OF NATIVE MATERIAL TO BE REMOVED.

JOHNSTON'S PORT 33

OKR3012933
JOHNSTON'S PORT 33, INC.
VERDIGRIS RIVER
WHARF AND MOORING STRUCTURE
ENCLOSURE 4 OF 5