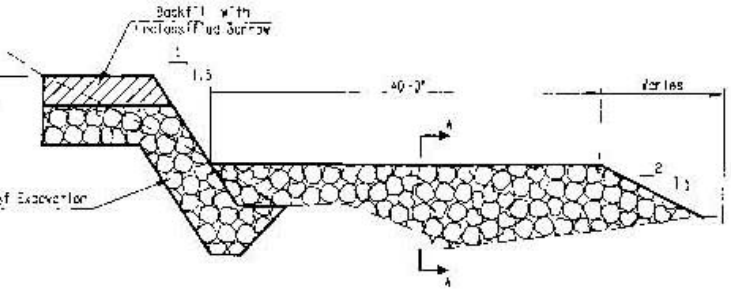

TYPICAL SECTION THRU WEIR

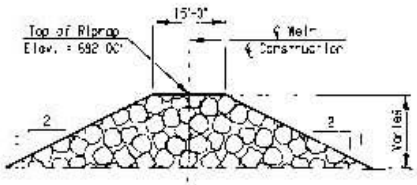

SECTION A-A

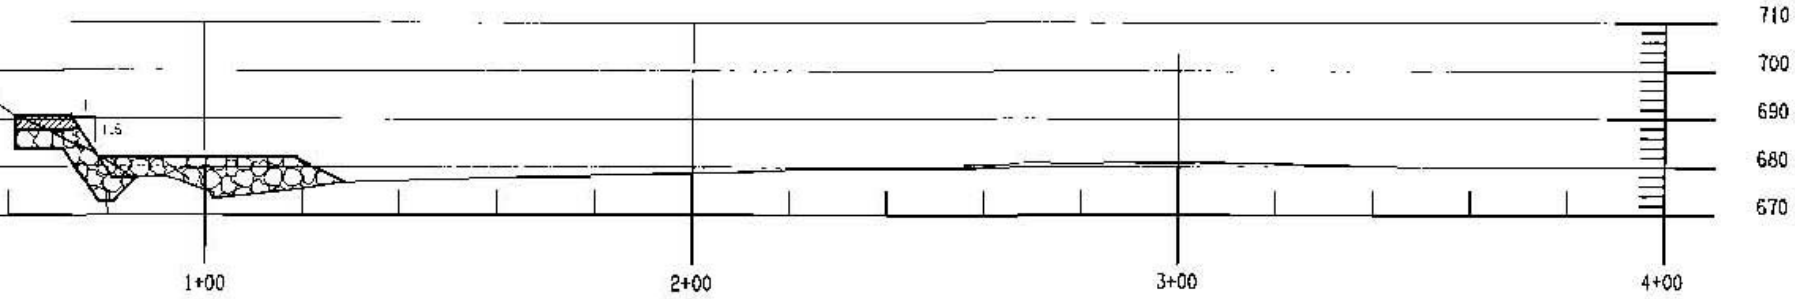

CENTERLINE OF BENDWAY WEIRS - WEST OF BOAT RAMP

OKR3014549
OKLAHOMA DEPARTMENT OF TRANSPORTATION
ILLINOIS RIVER
BENDWAY WEIRS
ENCLOSURE 3 OF 3