Cross Section of Dam

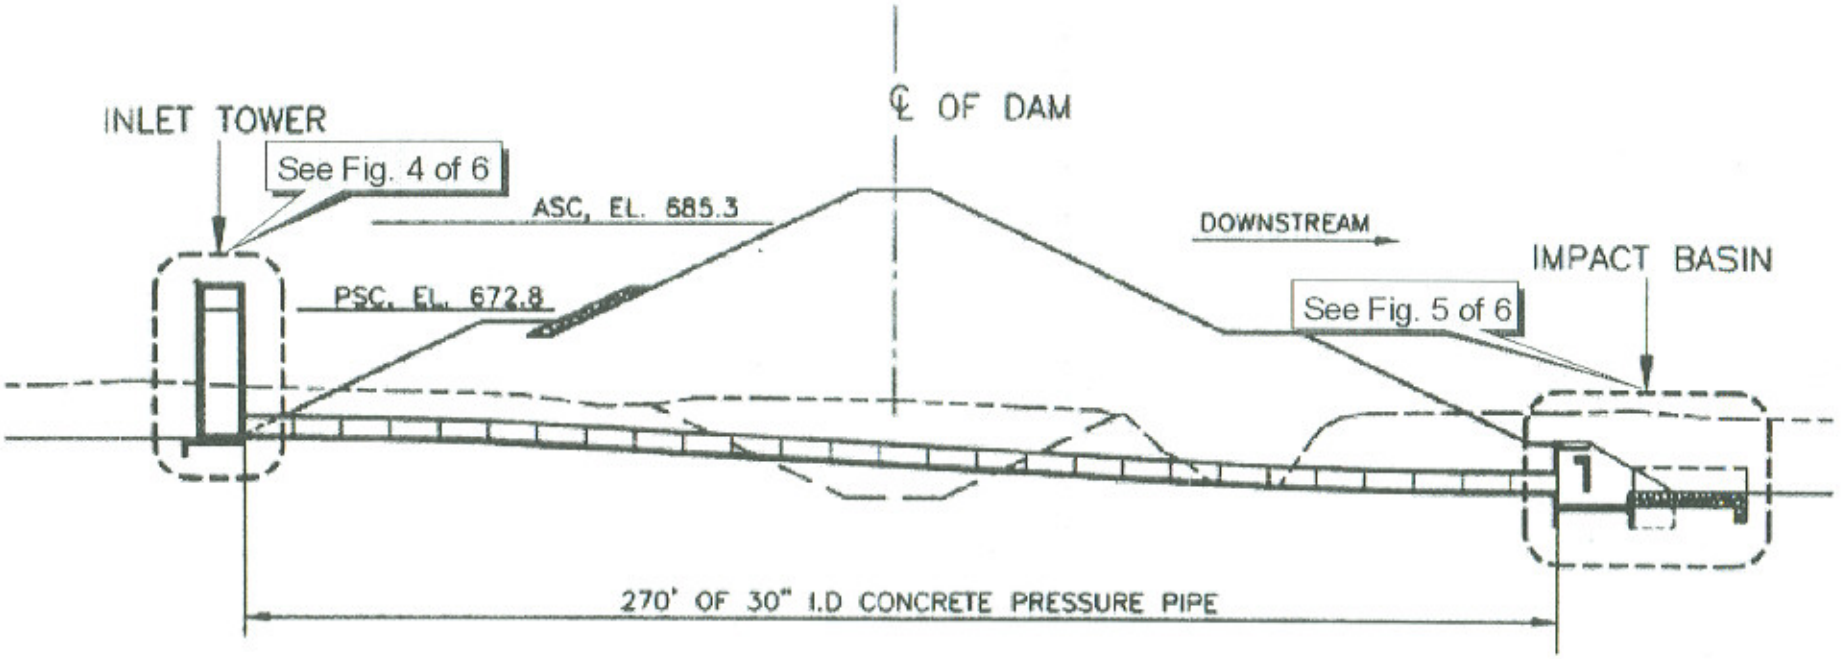

SECTION ON PRINCIPAL SPILLWAY

Caney Creek Watershed
Floodwater Retarding
Structure 3A
Fannin County, Texas

Figure 3 of 6
USACE Project Number
TXR2015299
May 2006

ASC - Auxiliary Spillway Crest
PSC - Principal Spillway Crest

TXR2015299
FANNIN SOIL & WATER CONSERVATION DIST.
MAHURIN CREEK
FLOODWATER RETARDING STRUCTURE
ENCLOSURE 3 OF 6