PARTIAL BOUNDARY SURVEYS

OOLOGAH LAKE, AREA "A"
VERDIGRIS RIVER, OKLAHOMA

Performed Under Contract Number DACW 56-76-C-0120

SEC. 18, T. 26 N., R. 17 E., COUNTY NOWATA

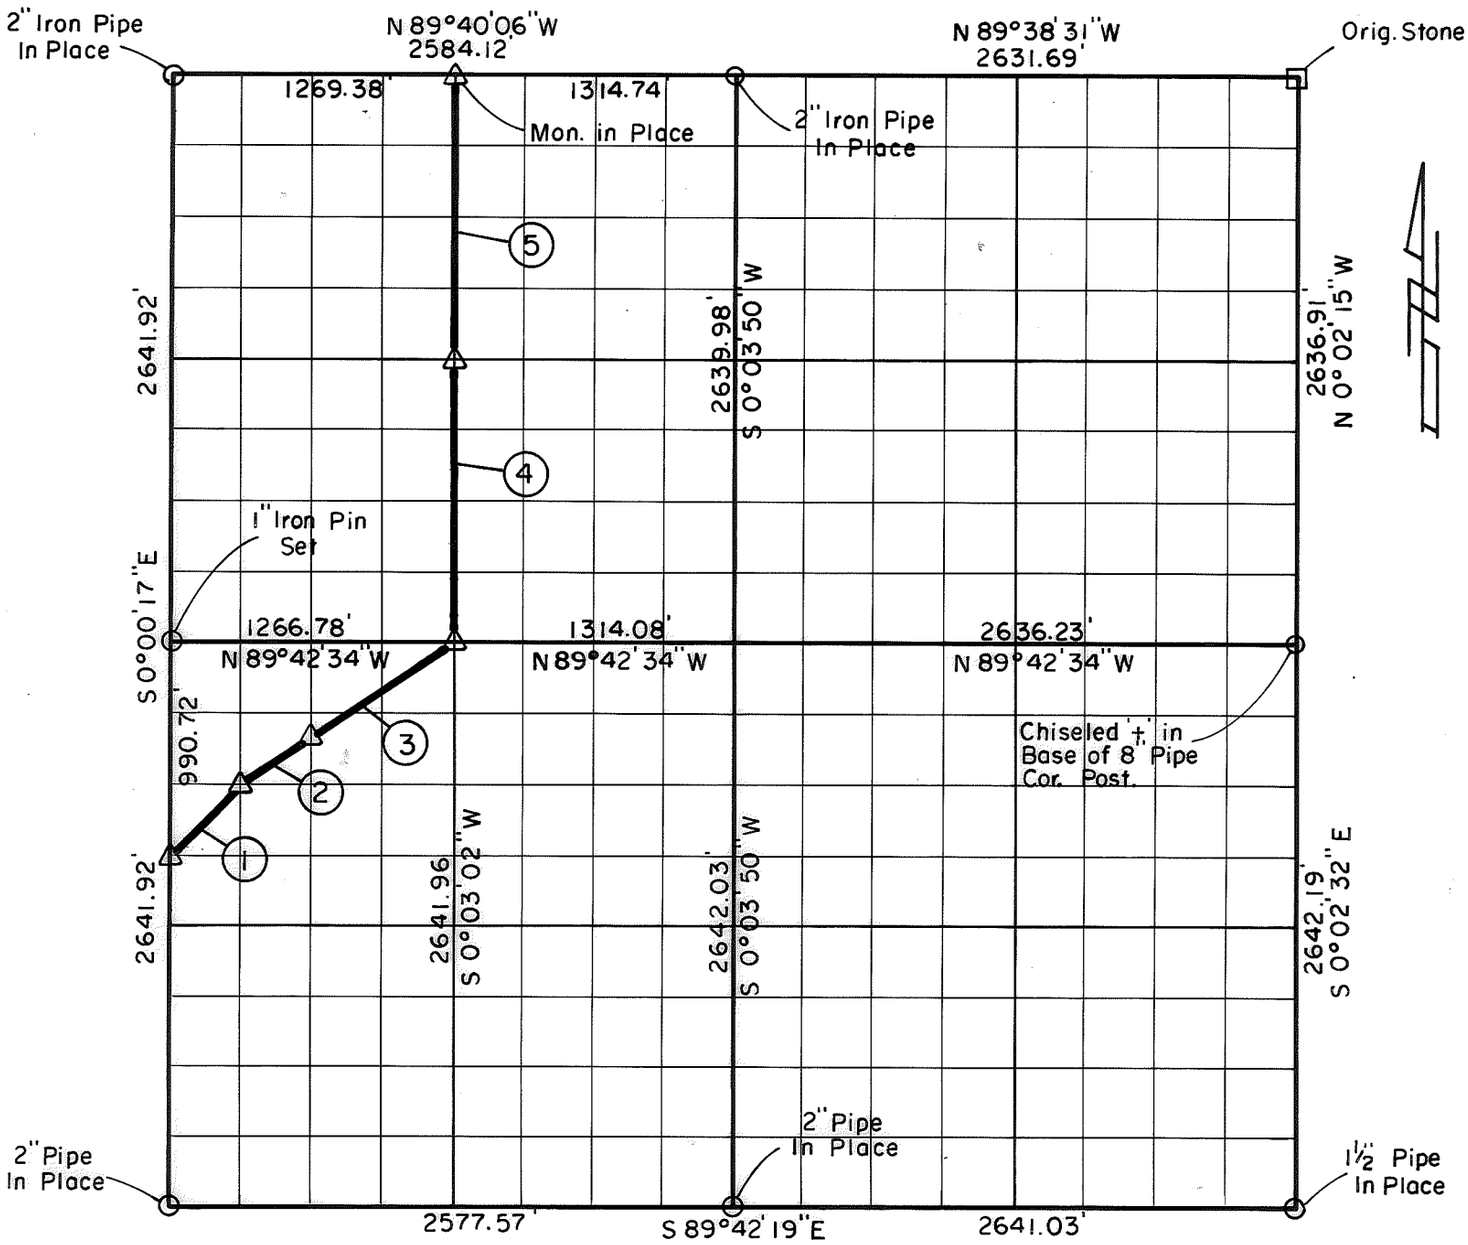

Course No.	Distance	Bearing
1	429.38'	N 40° 01' 02" E
2	395.93'	N 56° 30' 30" E
3	791.85'	N 56° 30' 30" E
4	1320.48'	N 0° 03' 02" E
5	1320.48'	N 0° 03' 02" E

Course No.	Distance	Bearing

Field Book No. 0-270 Date 1976

CERTIFICATE OF SURVEY

I Hereby Certify That The Above Plat is a True and Correct Representation of The Survey Made in Sec. 18 T 26 N, R 17 E

Charles R. Keithline

CHARLES R. KEITHLINE
Registered Land Surveyor No. 517

CRAIG & KEITHLINE
Consulting Engineers
For
U.S. ARMY ENGINEER DISTRICT, TULSA
CORPS OF ENGINEERS

SHEET 1 of 1

Δ MONUMENT
□ ORIGINAL CORNER
O IRON PIN