PARTIAL BOUNDARY SURVEYS

TENKILLER LAKE
ILLINOIS RIVER, OKLAHOMA

Performed Under Contract Number DACW56-72-C-0011

SEC 2 T-15-N R-23-E COUNTY CHEROKEE

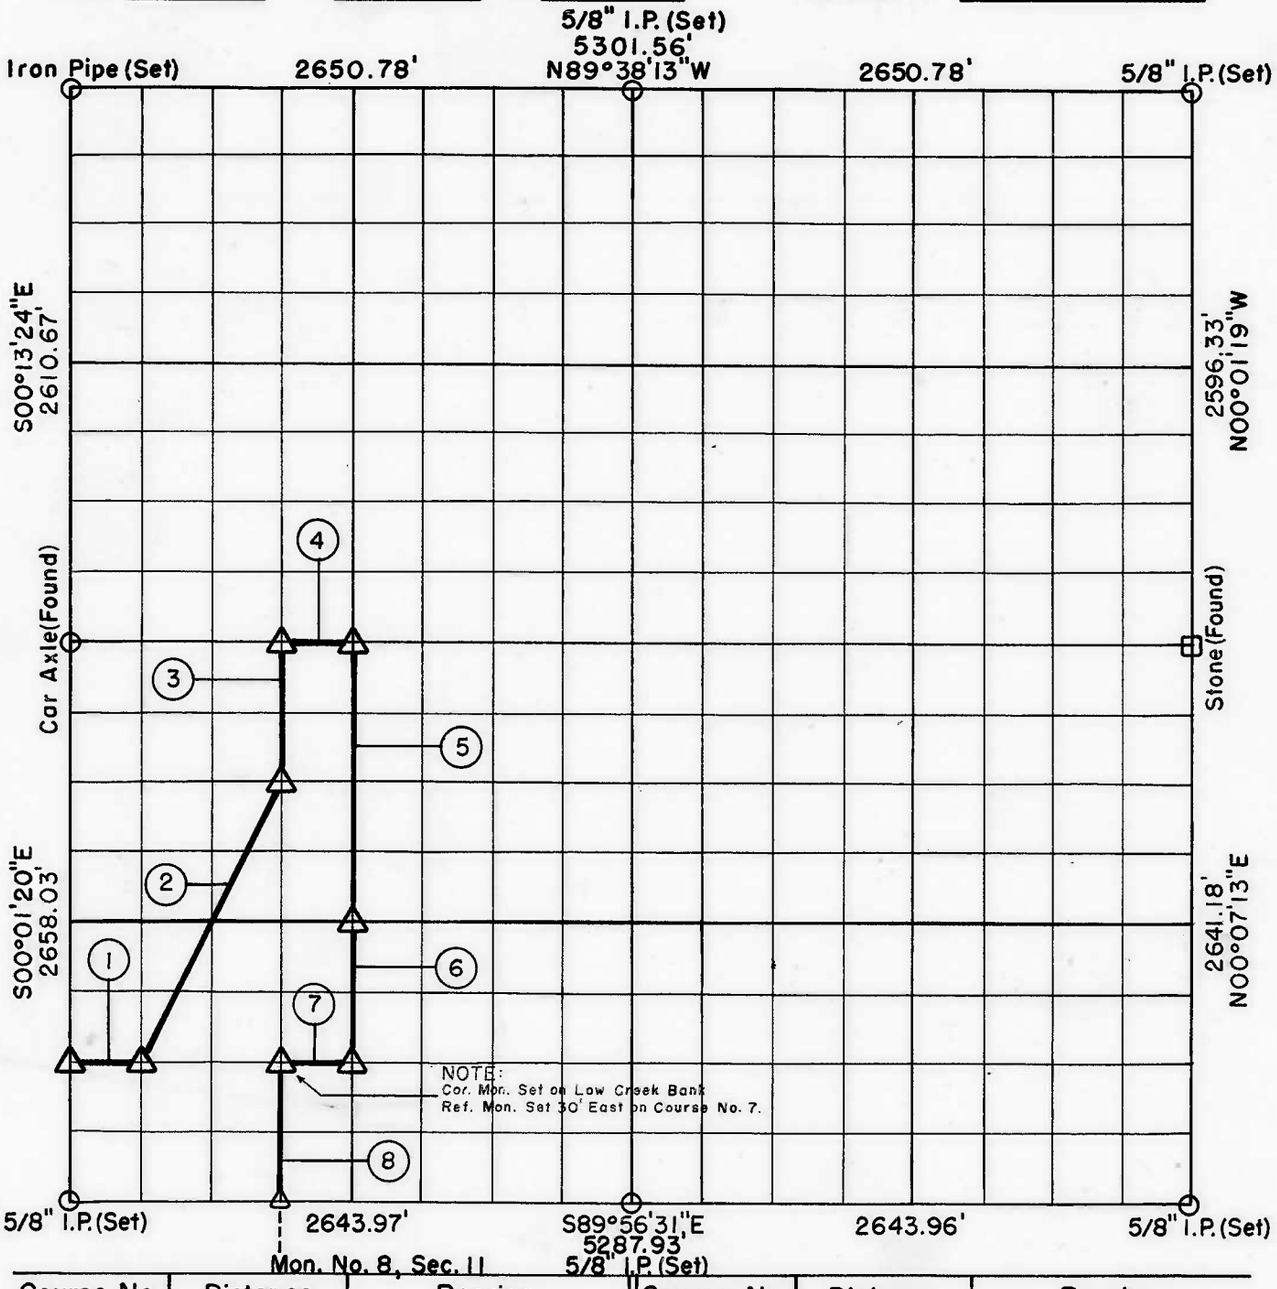

Course No.	Distance	Bearing	Course No.	Distance	Bearing
1	330.47'	S89°54'03"E			
2	1481.62'	N26°27'41"E			
3	663.72'	N00°01'39"W			
4	330.35'	S89°46'45"E			
5	1326.92'	S00°01'46"E			
6	663.46'	S00°01'46"E			
7	330.47'	N89°54'03"W			
8	663.72'	S00°01'39"E			

Field Book No. 4-282 Date: DECEMBER, 1971

ERTIFICATE OF SURVEY

HEREBY CERTIFY THAT THE BOVE PLAT IS A TRUE AND ORRECT REPRESENTATION OF HE SURVEY MADE IN SECTION 2, T 15 N, R 23 E, CHEROKEE OUNTY, OKLAHOMA

Eugene R. Janway
REGISTERED LAND SURVEYOR

REGISTERED LAND SURVEYOR EUGENE R. JANWAY L.S. 246 OKLAHOMA

E. H. SCHMIDT CORPORATION

Under the Supervision of

U.S. ARMY ENGINEER DISTRICT, TULSA
CORPS OF ENGINEERS

SHEET 1 of 1

LEGEND

- △ MONUMENT
- □ ORIGINAL CORNER
- ○ IRON PIN
- ✱ COMPUTED DISTANCE

TENKILLER LAKE

ILLINOIS RIVER, OKLAHOMA

SECTION AND QUARTER SECTION CORNER REFERENCES FOR

SEC.-2, T15N, R23E COUNTY-CHEROKEE

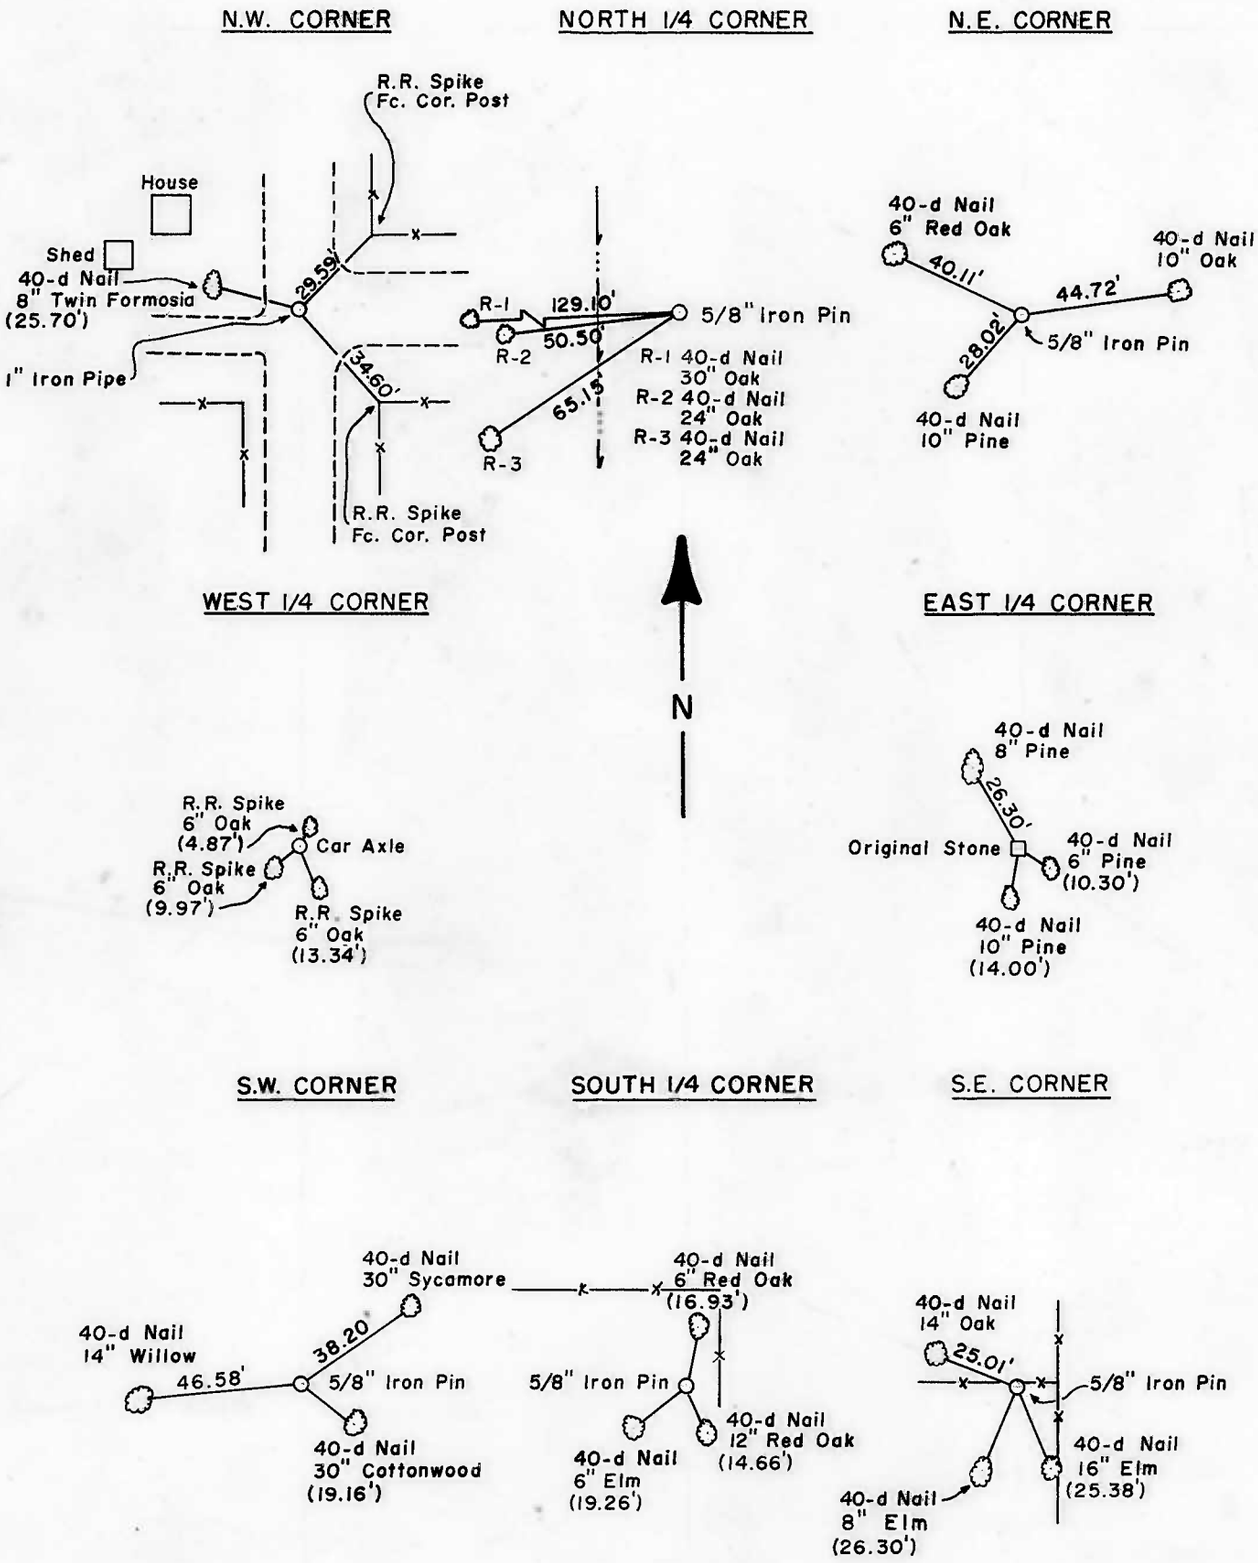

Scale: 1" = 50'
Date: December 1971
Field Book No. 4-282

LEGEND

△ - Monument
□ - Original Corner
○ - Iron Pin