PARTIAL BOUNDARY SURVEYS
TENKILLER LAKE
AREA "B"

Performed Under Contract Number DACW 56 – 72 – C – 0015

SEC. 14 T 16 N, R 22 E COUNTY, CHEROKEE

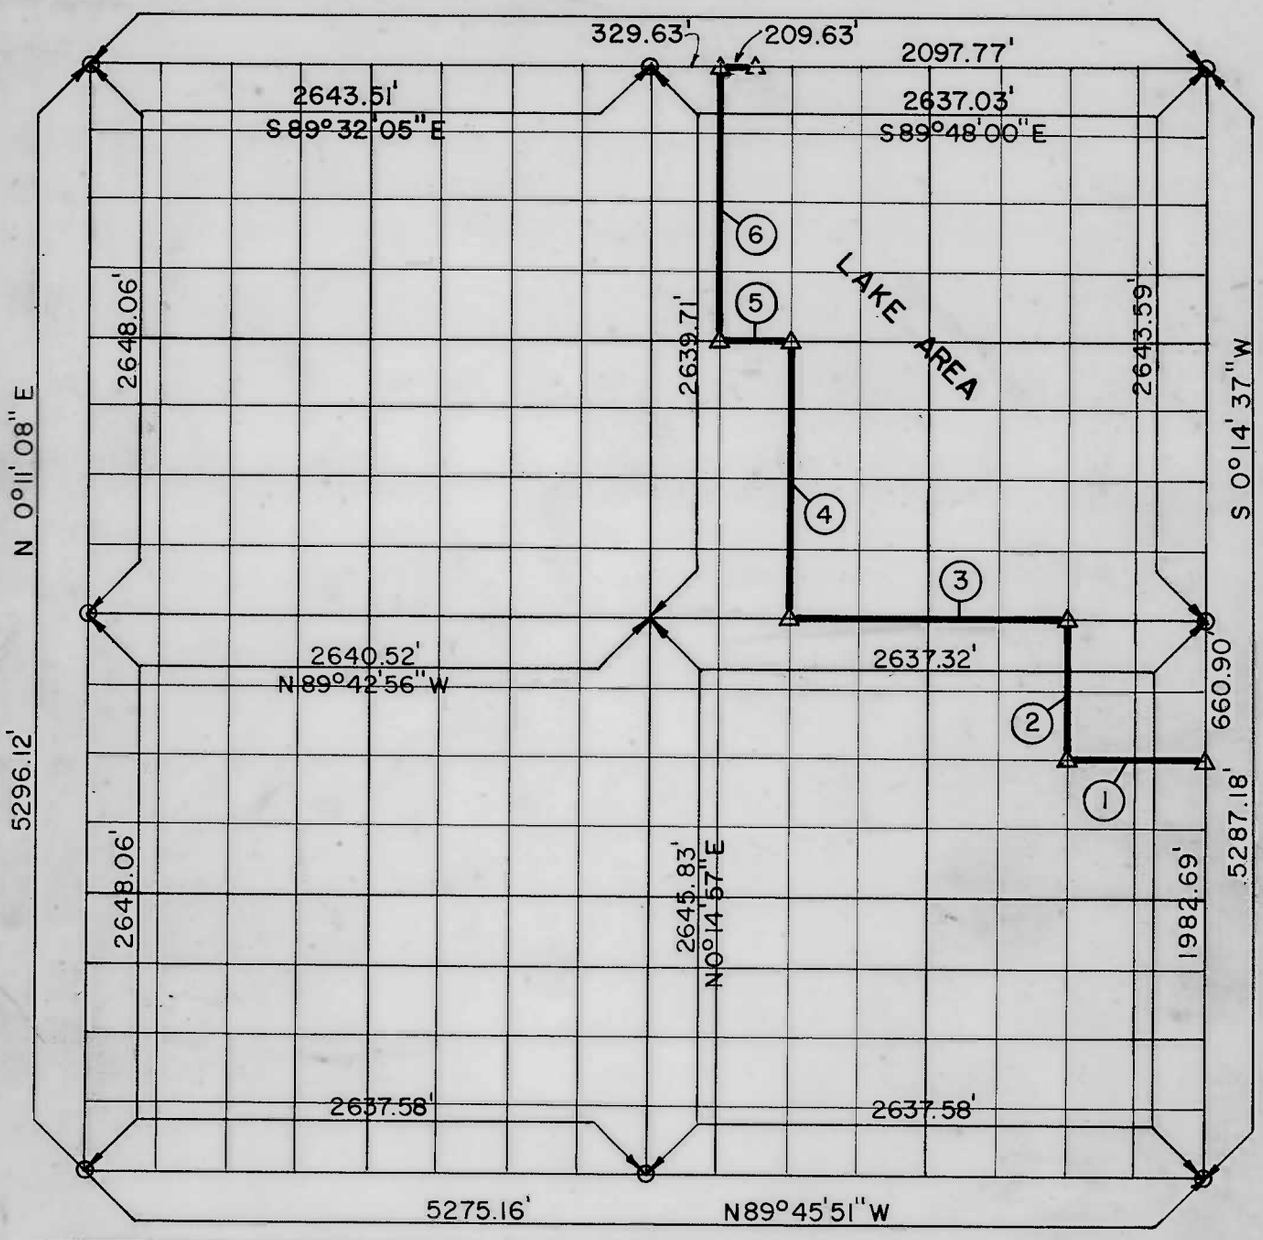

Course No.	Distance	Bearing	Course No.	Distance	Bearing
1	659.32'	N 89° 43' 30" W			
2	661.04'	N 0° 14' 42" E			
3	1318.66'	N 89° 42' 56" W			
4	1320.33'	N 0° 14' 52" E			
5	329.65'	N 89° 45' 28" W			
6	1320.09'	N 0° 14' 55" E			

CERTIFICATE OF SURVEY
I HEREBY CERTIFY THAT THE ABOVE PLAT IS A TRUE AND CORRECT REPRESENTATION OF THE SURVEY MADE IN SECTION 14, T 16 N, R 22 E, CHEROKEE COUNTY, OKLAHOMA.

Cline L. Mansur
REGISTERED PROFESSIONAL ENGINEER

REGISTERED PROFESSIONAL ENGINEER
CLINE L. MANSUR
976
OKLAHOMA

Field Book No. 4-271 Date Jan. 5, 1972

MANSUR-STEELE-WILLIAMS, INC.
CONSULTING ENGINEERS

Under the Supervision of
U.S. ARMY ENGINEER DISTRICT, TULSA
CORPS OF ENGINEERS

LEGEND
△ MONUMENT
□ ORIGINAL CORNER
○ IRON PIN

TENKILLER LAKE

SECTION AND QUARTER SECTION CORNER REFERENCES FOR

SEC. 14 T16 N, R22E COUNTY-CHEROKEE

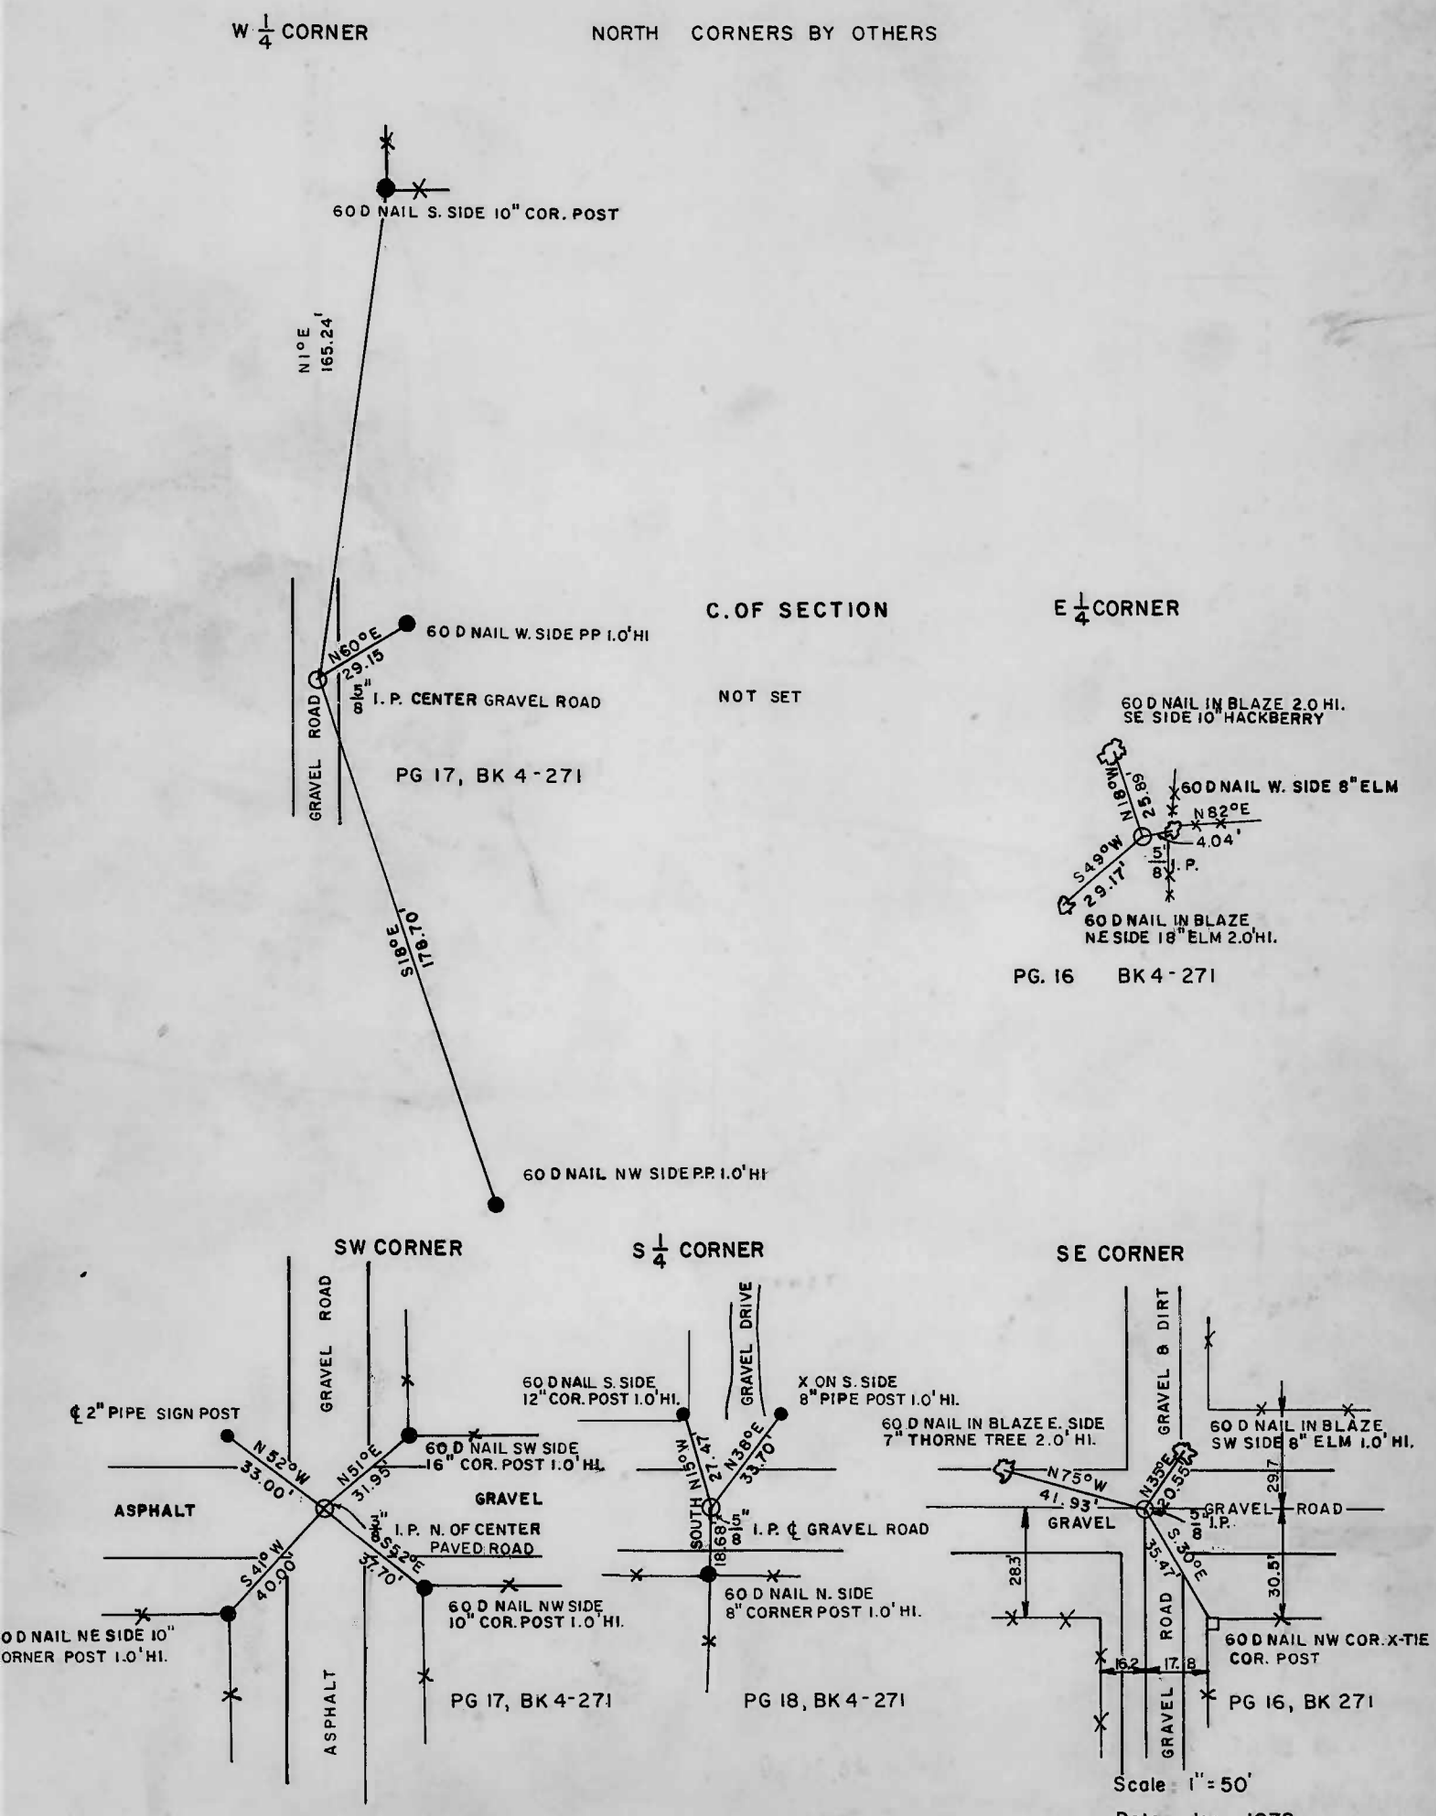

MANSUR-STEELE-WILLIAMS, INC.
CONSULTING ENGINEERS
CONTRACT NUMBER DACW 56-72-C-0015
UNDER THE SUPERVISION OF
U.S. ARMY ENGINEER DISTRICT, TULSA
CORPS OF ENGINEERS

LEGEND
△ - Monument
□ - Original Corner
○ - Iron pin