377-44

PARTIAL BOUNDARY SURVEYS

W. D. MAYO L & D

LOCK & DAM NO. 14

ARKANSAS RIVER, OKLAHOMA

Performed Under Contract Number DACW 56-73-C-0200

SECTION 28 T-10-N R-26-E COUNTY - LEFLORE SEQUOYAH

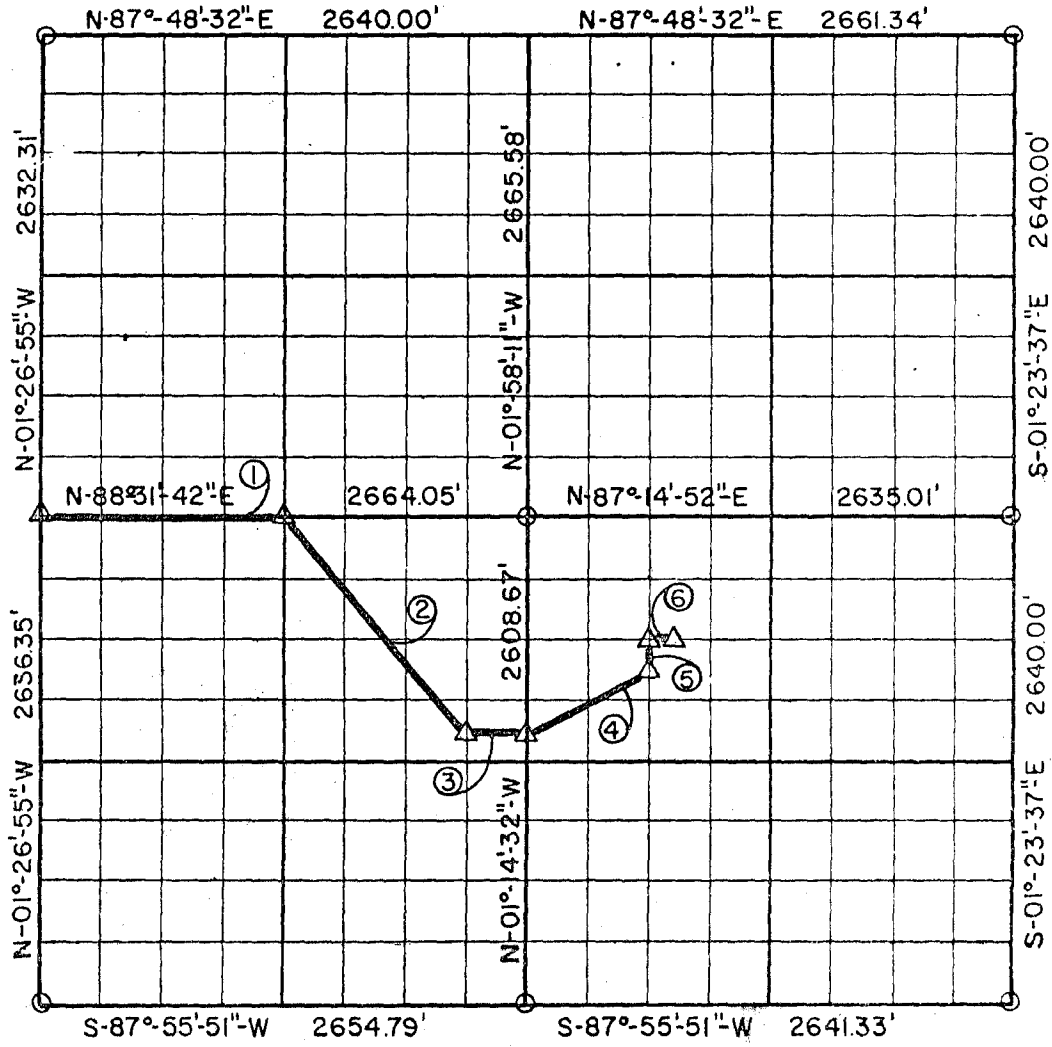

Course No.	Distance	Bearing	Course No.	Distance	Bearing
①	1332.02'	N-88°-31'-42"-E			
②	1515.22'	S-42°-30'-56"-E			
③	332.50'	N-88°-16'-00"-E			
④	742.08'	N-61°-24'-04"-E			
⑤	163.53'	N-01°16'-48"-E			
⑥	100.00'	N-87°25'-07"-E			

Book No. A-3180 Date: Sept. 1973

△ Monument
□ Original Corner
○ Iron Pin

I, Glen R. Byrd, a Registered Land Surveyor, do hereby certify that the above plat is a true and accurate

Glen R. Byrd
GLEN R. BYRD
Registered Surveyor L.S.

377-44

W.D. MA L&D NO. 14
ARKANSAS RIVER, OKLAHOMA

SECTION AND QUARTER SECTION CORNER REFERENCES FOR

SEC. 28, T.10N., R.26E., I.M. COUNTY - LEFLORE & SEQUOYAH

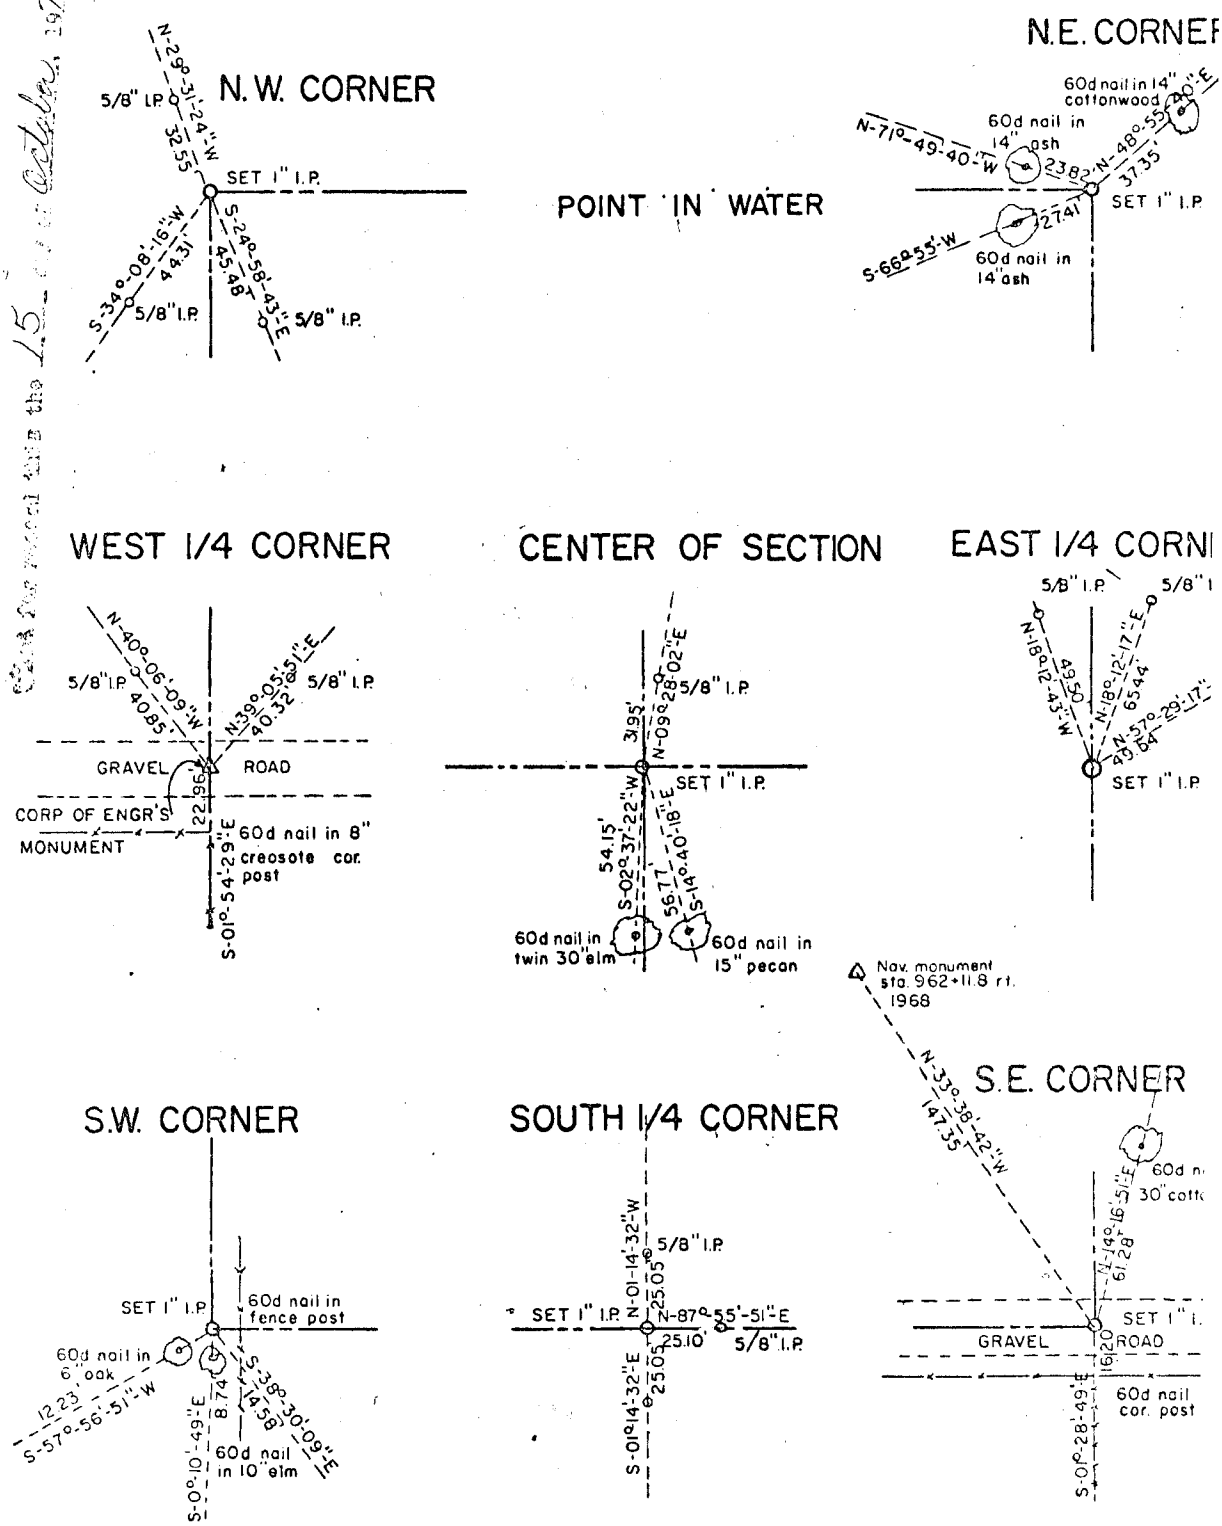

Glen R. Byrd
REGISTERED LAND SURVEYOR

LEGEND

△ MONUMENT

□ ORIGINAL CORNER

NORTH

SCALE: 1" = 50'

DATE: JULY, 1973

KALMAN & ASSOCIATES
CONSULTING ENGINEERS
Box 962 925 N. Flood St.
Norman, Oklahoma 73069
Phone 405-329-1414