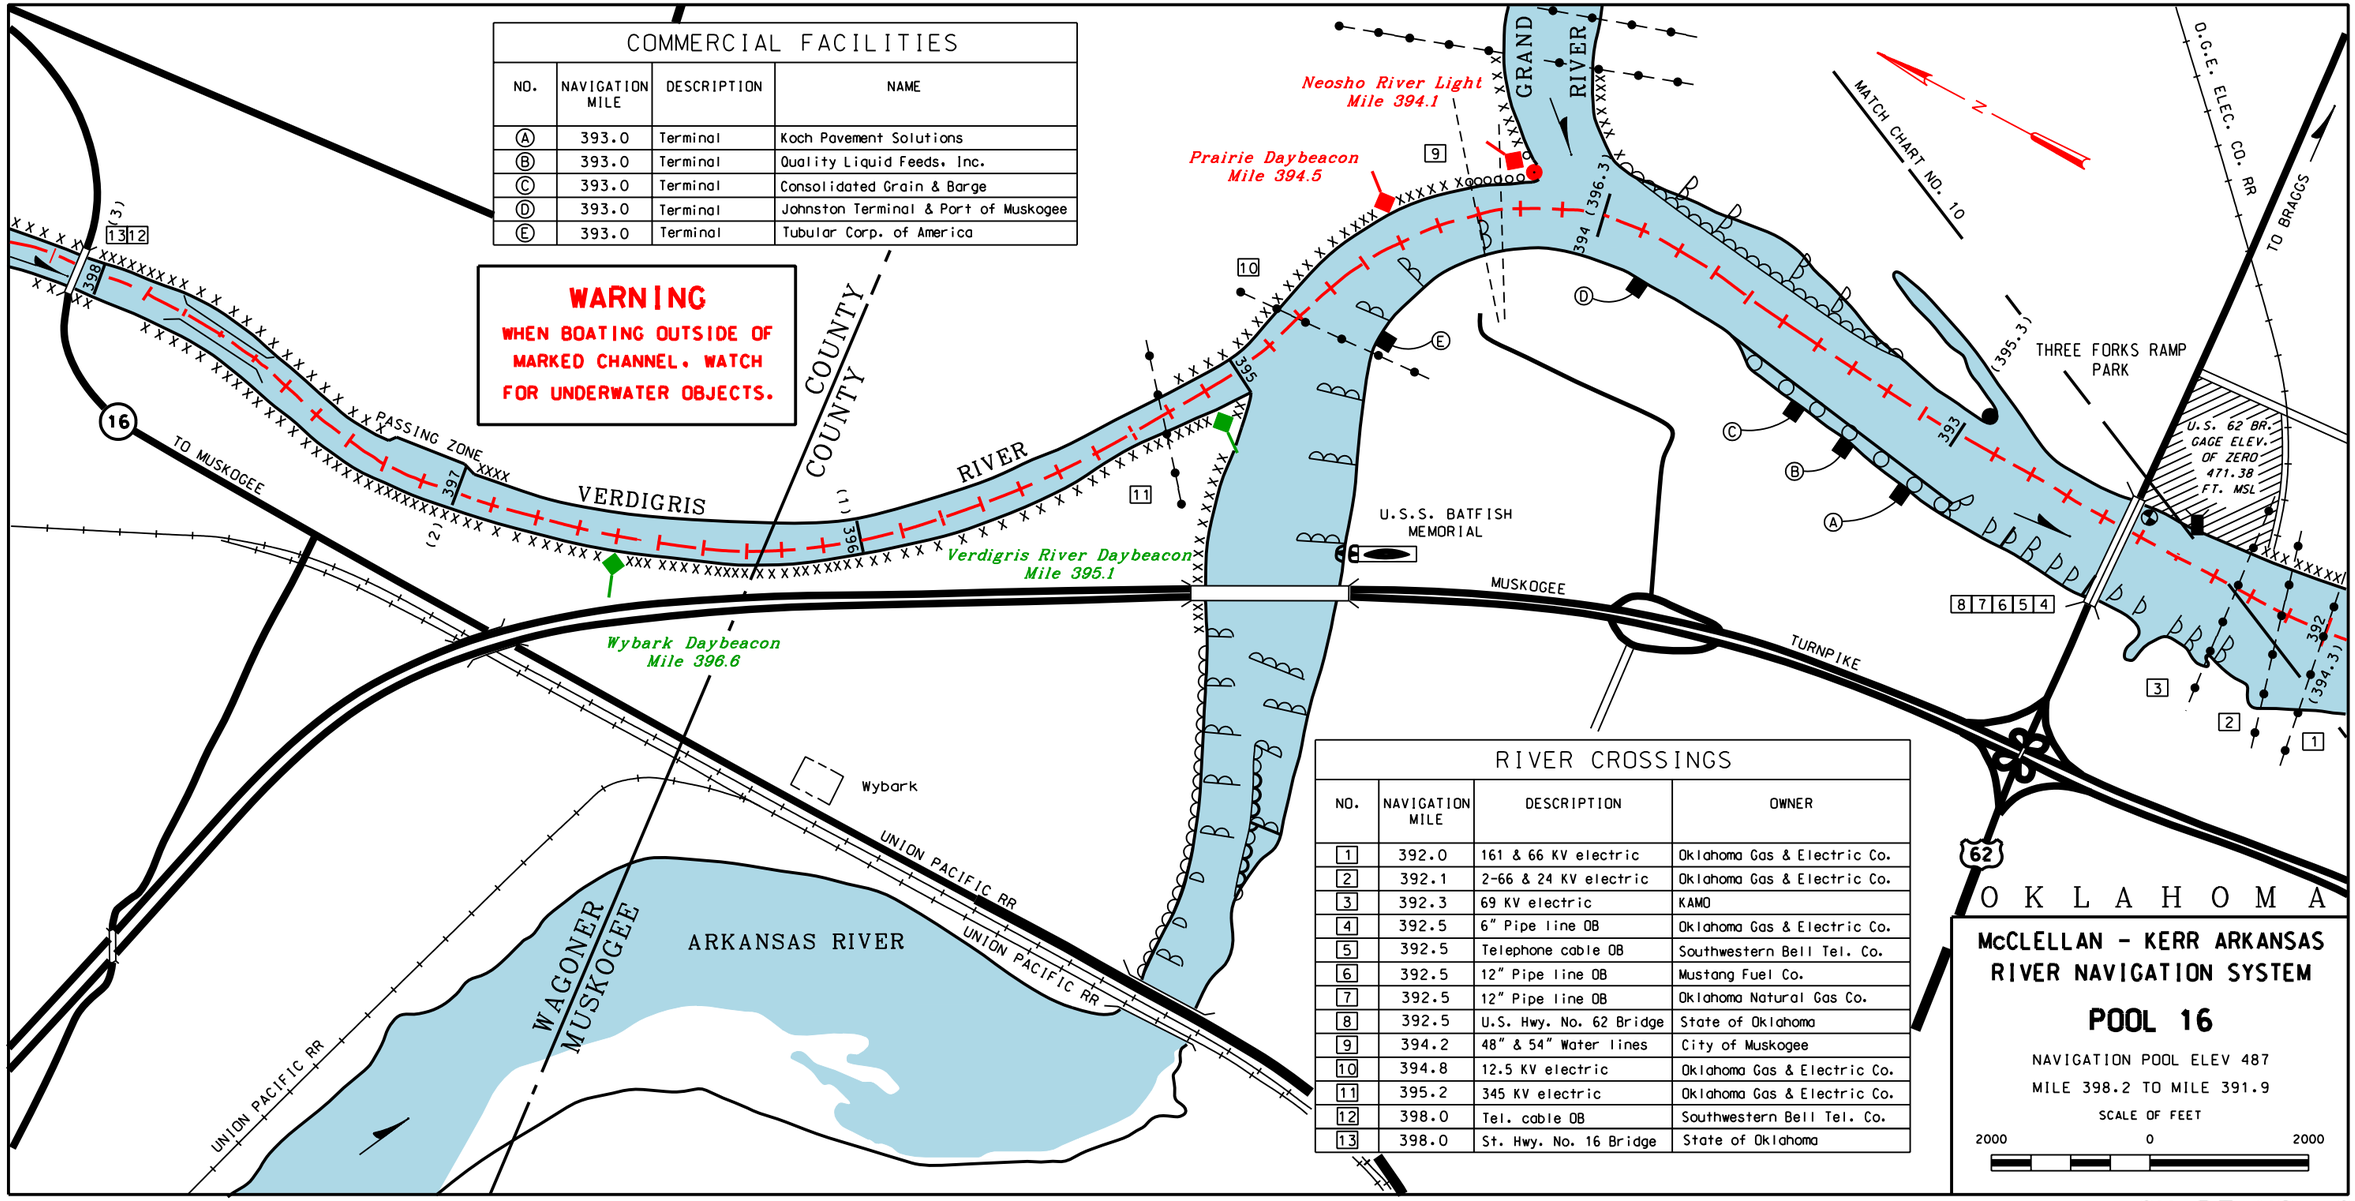

COMMERCIAL FACILITIES

NO.	NAVIGATION MILE	DESCRIPTION	NAME
A	393.0	Terminal	Koch Pavement Solutions
B	393.0	Terminal	Quality Liquid Feeds, Inc.
C	393.0	Terminal	Consolidated Grain & Barge
D	393.0	Terminal	Johnston Terminal & Port of Muskogee
E	393.0	Terminal	Tubular Corp. of America

RIVER CROSSINGS

NO.	NAVIGATION MILE	DESCRIPTION	OWNER
1	392.0	161 & 66 KV electric	Oklahoma Gas & Electric Co.
2	392.1	2-66 & 24 KV electric	Oklahoma Gas & Electric Co.
3	392.3	69 KV electric	KAMO
4	392.5	6" Pipe line OB	Oklahoma Gas & Electric Co.
5	392.5	Telephone cable OB	Southwestern Bell Tel. Co.
6	392.5	12" Pipe line OB	Mustang Fuel Co.
7	392.5	12" Pipe line OB	Oklahoma Natural Gas Co.
8	392.5	U.S. Hwy. No. 62 Bridge	State of Oklahoma
9	394.2	48" & 54" Water lines	City of Muskogee
10	394.8	12.5 KV electric	Oklahoma Gas & Electric Co.
11	395.2	345 KV electric	Oklahoma Gas & Electric Co.
12	398.0	Tel. cable OB	Southwestern Bell Tel. Co.
13	398.0	St. Hwy. No. 16 Bridge	State of Oklahoma

McCLELLAN - KERR ARKANSAS RIVER NAVIGATION SYSTEM

POOL 16

NAVIGATION POOL ELEV 487

MILE 398.2 TO MILE 391.9

SCALE OF FEET

2000 0 2000