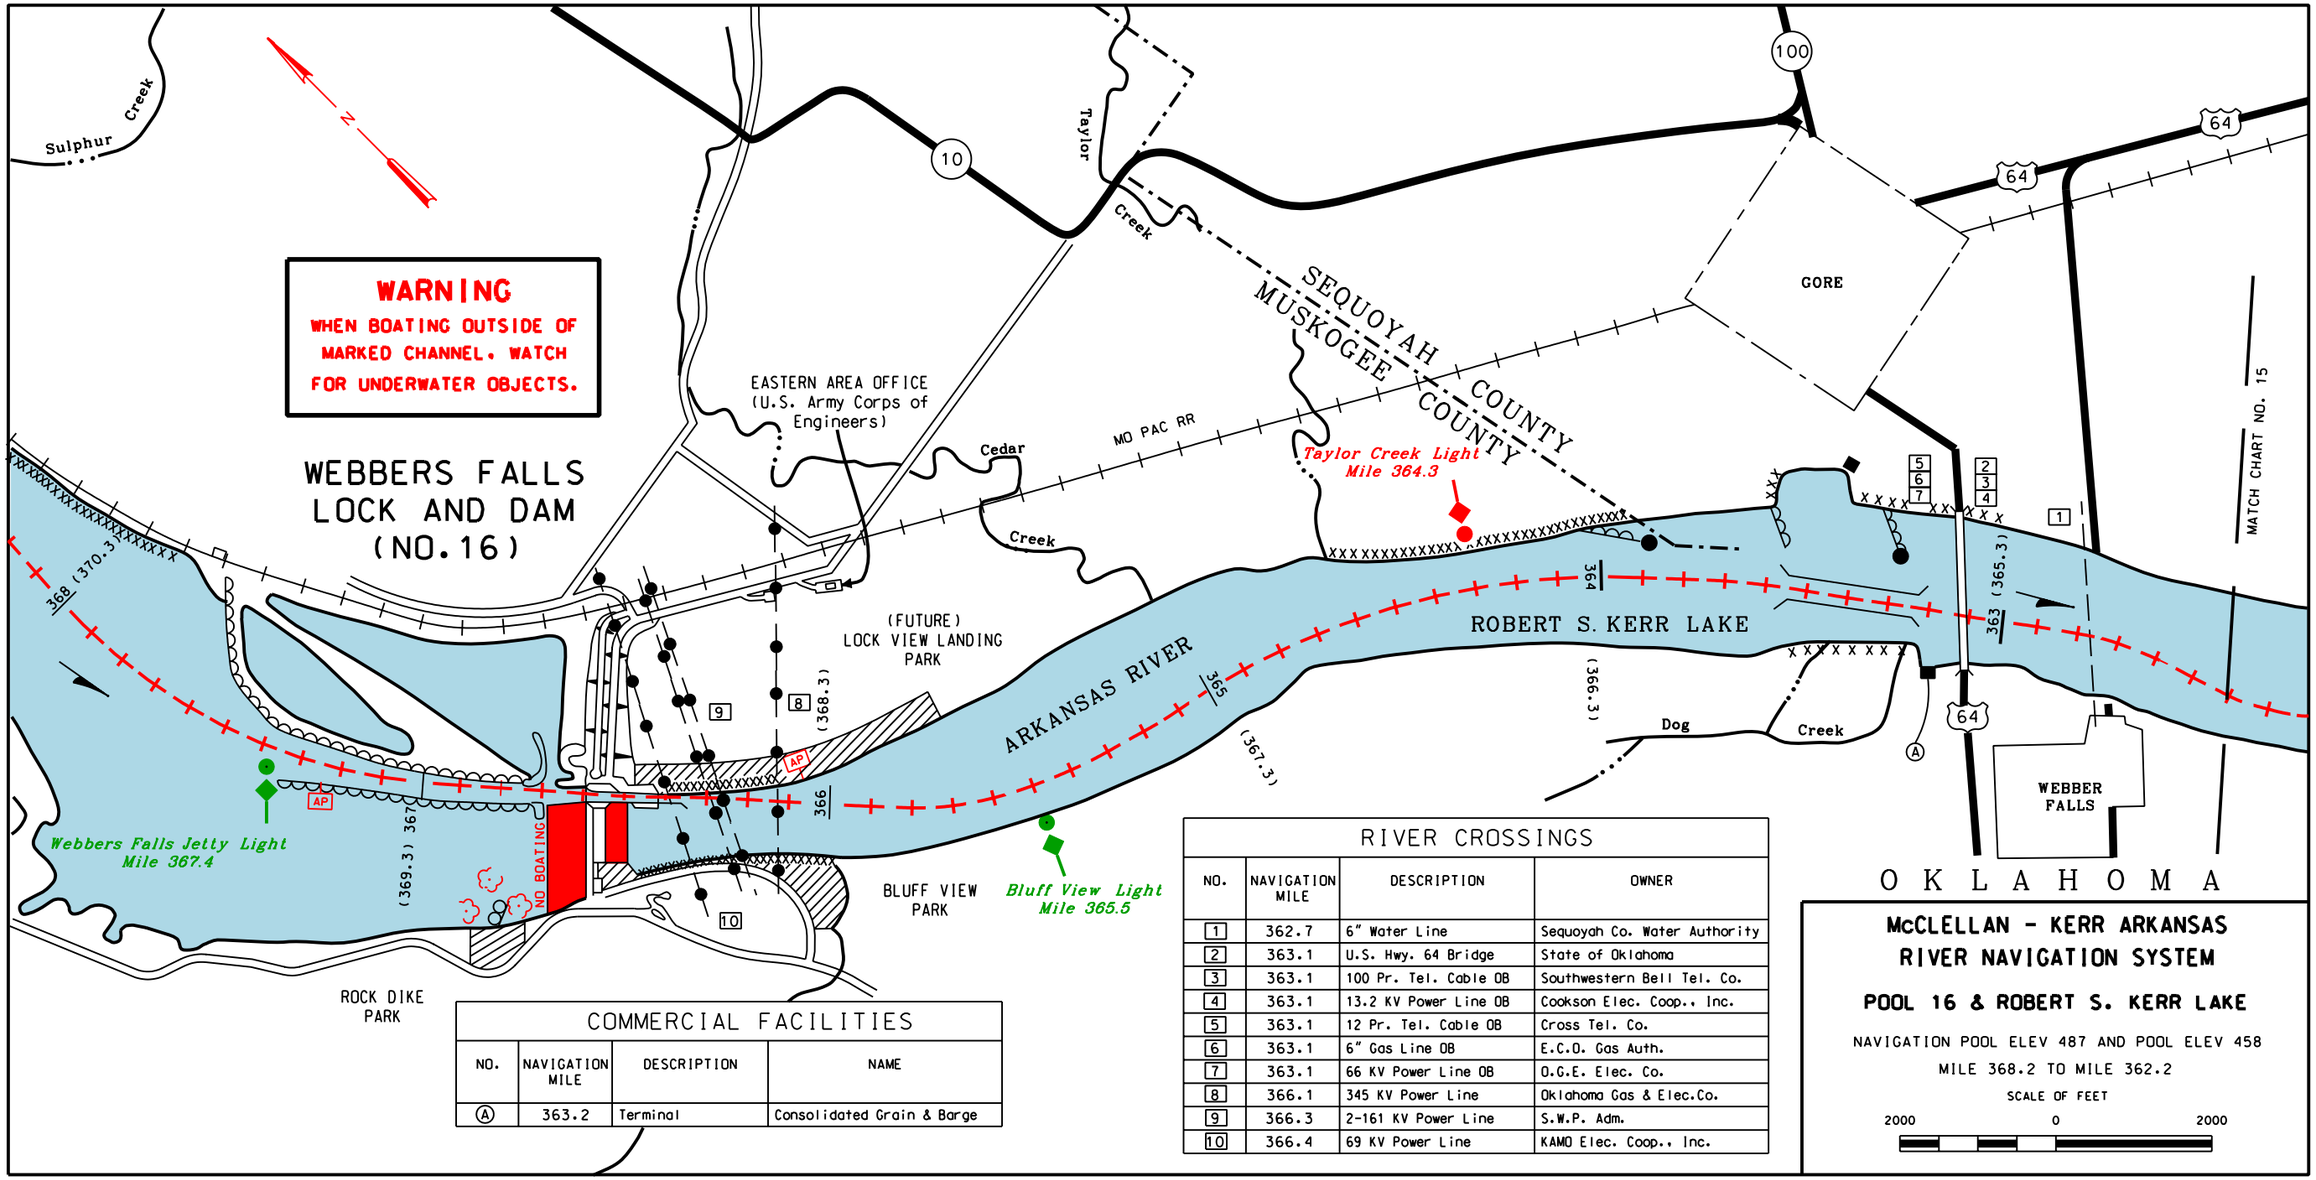

COMMERCIAL FACILITIES

NO.	NAVIGATION MILE	DESCRIPTION	NAME
A	363.2	Terminal	Consolidated Grain & Barge

RIVER CROSSINGS

NO.	NAVIGATION MILE	DESCRIPTION	OWNER
1	362.7	6" Water Line	Sequoyah Co. Water Authority
2	363.1	U.S. Hwy. 64 Bridge	State of Oklahoma
3	363.1	100 Pr. Tel. Cable OB	Southwestern Bell Tel. Co.
4	363.1	13.2 KV Power Line OB	Cookson Elec. Coop., Inc.
5	363.1	12 Pr. Tel. Cable OB	Cross Tel. Co.
6	363.1	6" Gas Line OB	E.C.O. Gas Auth.
7	363.1	66 KV Power Line OB	O.G.E. Elec. Co.
8	366.1	345 KV Power Line	Oklahoma Gas & Elec.Co.
9	366.3	2-161 KV Power Line	S.W.P. Adm.
10	366.4	69 KV Power Line	KAMO Elec. Coop., Inc.

McCLELLAN - KERR ARKANSAS RIVER NAVIGATION SYSTEM

POOL 16 & ROBERT S. KERR LAKE

NAVIGATION POOL ELEV 487 AND POOL ELEV 458

MILE 368.2 TO MILE 362.2

SCALE OF FEET

2000 0 2000