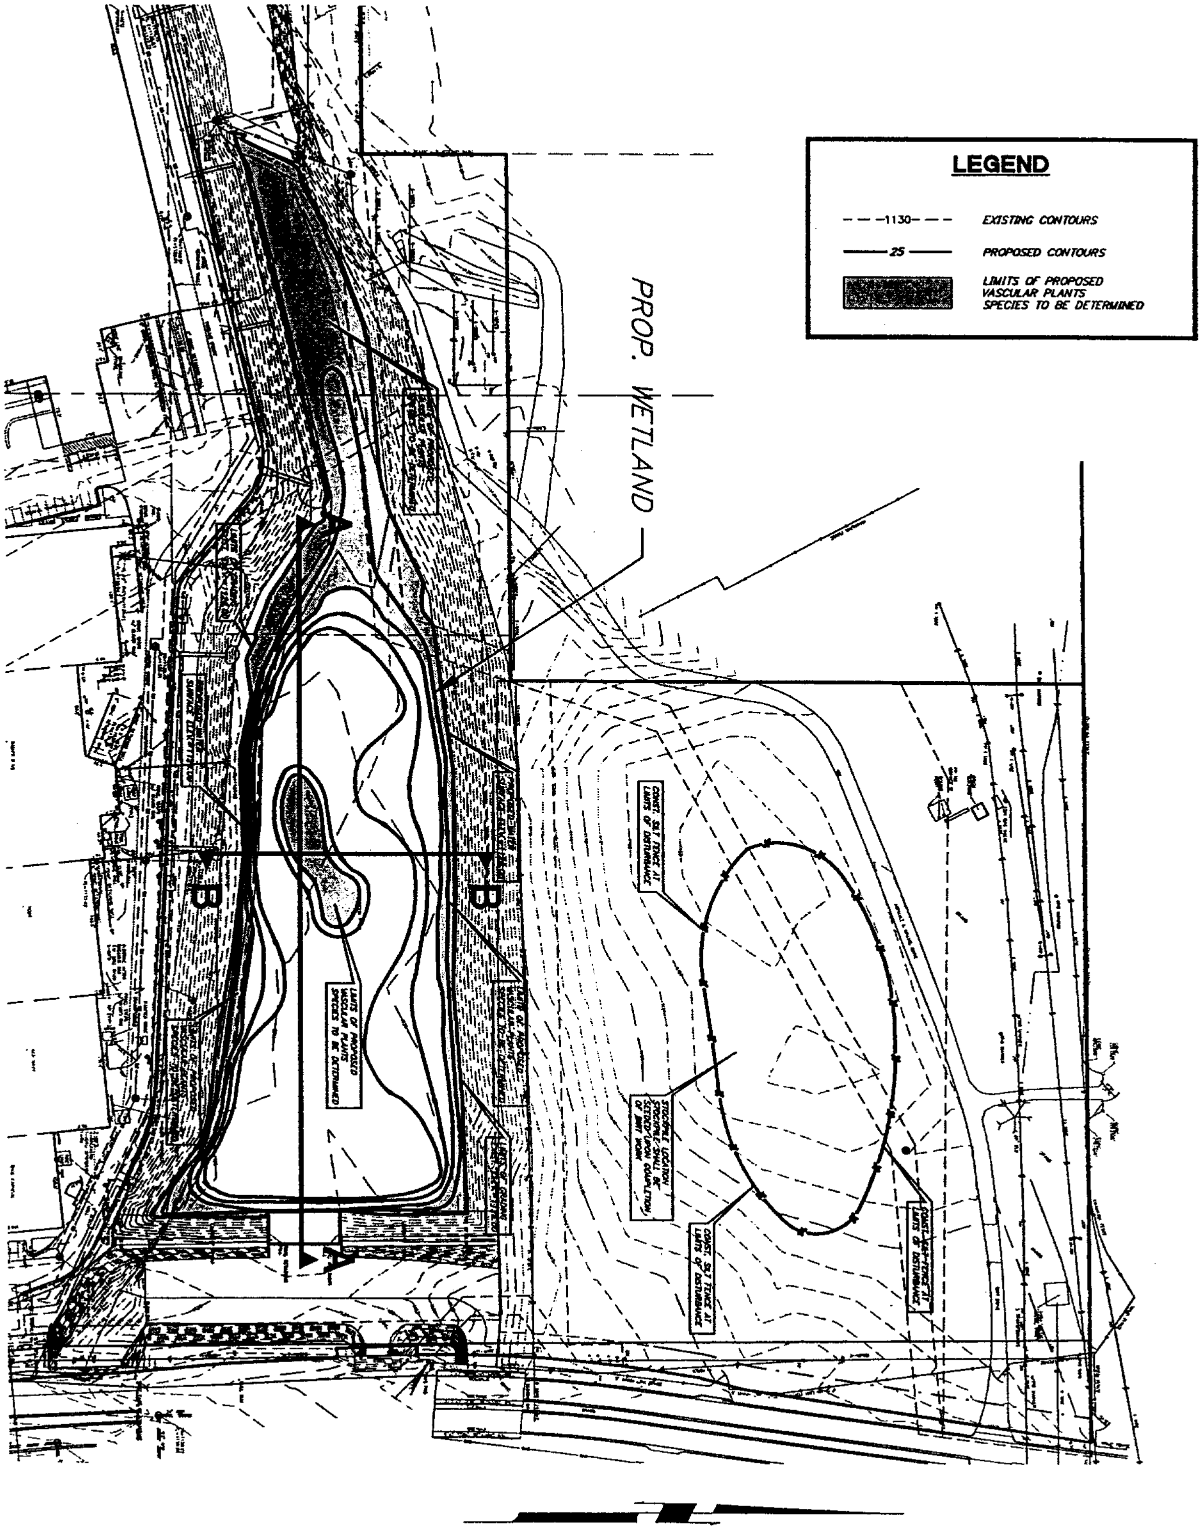

01-30-02

SCALE: 1"=200'

PROJECT

BELLE ISLE LAKE

DESCRIPTION

WETLAND PLAN

Copyright © 2002 Johnson & Associates, Inc.

ACAD FILE: H:\1900\AS-BUILT\vicinity maps\EXH-1900AS-BUILT-TOPO PLANTS, 01/30/02 at 13:47, SCALE : 60, Last Update by: S.N.W.
XREFS LOADED: 1900AS-BUILT-TOPO ** OVERLAYS LOADED: None Loaded

OKR2003961
BELLE ISLE LAKE DEVELOPMENT
DEEP FORK RIVER
ENCLOSURE 3 of 6