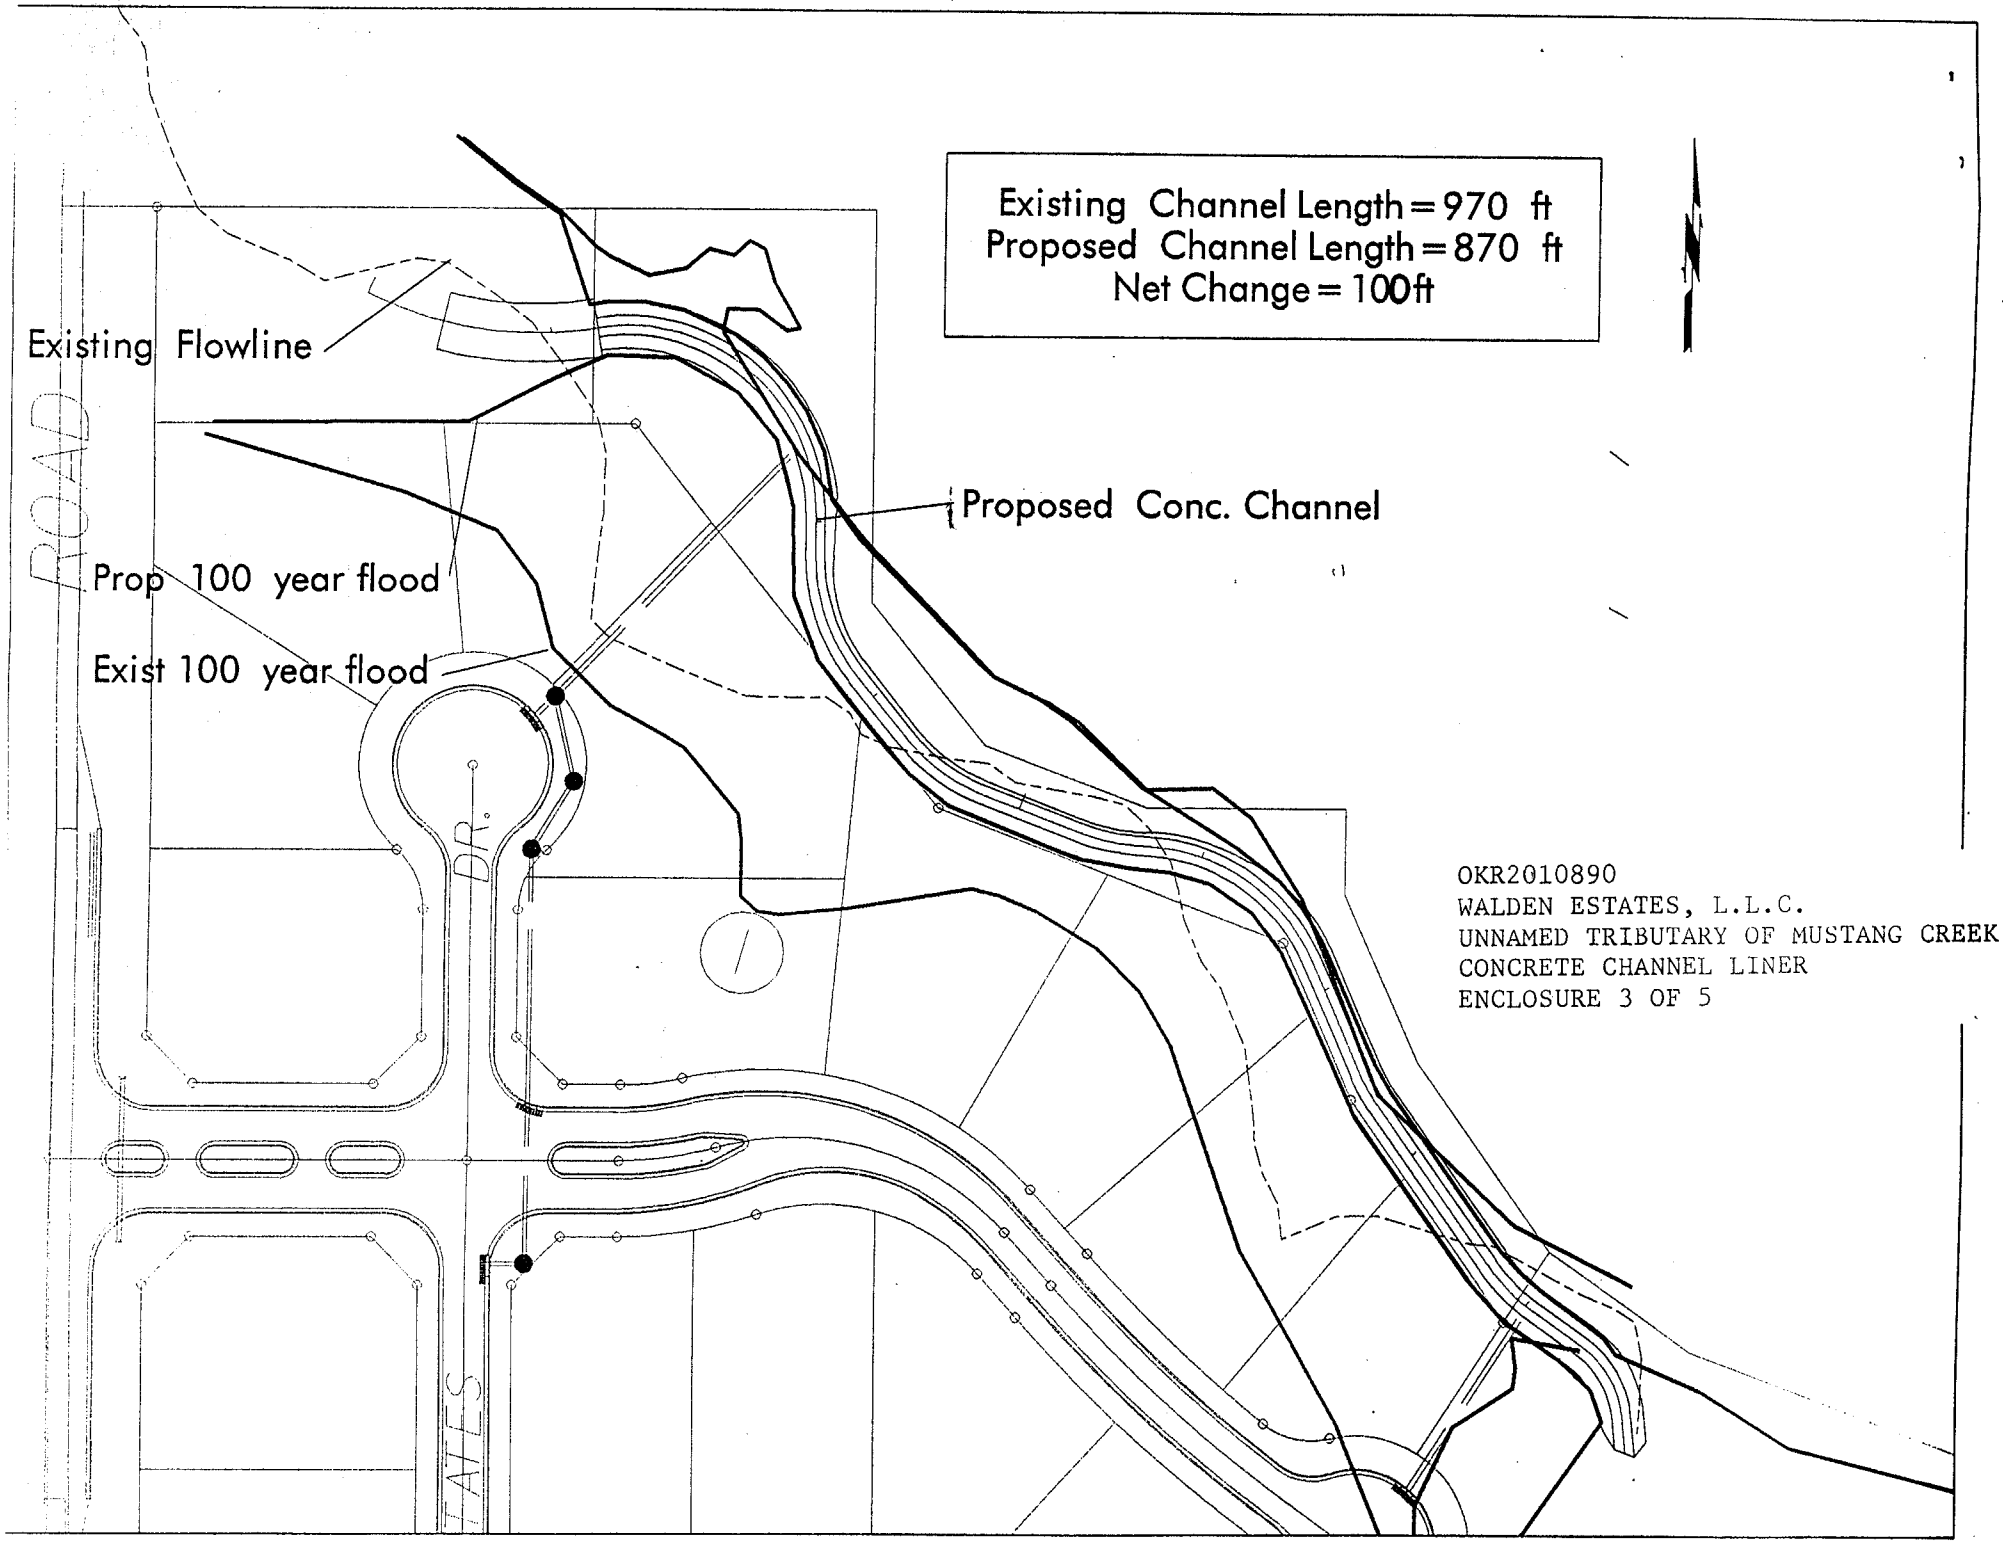

OKR2010890
WALDEN ESTATES, L.L.C.
UNNAMED TRIBUTARY OF MUSTANG CREEK
CONCRETE CHANNEL LINER
ENCLOSURE 3 OF 5